


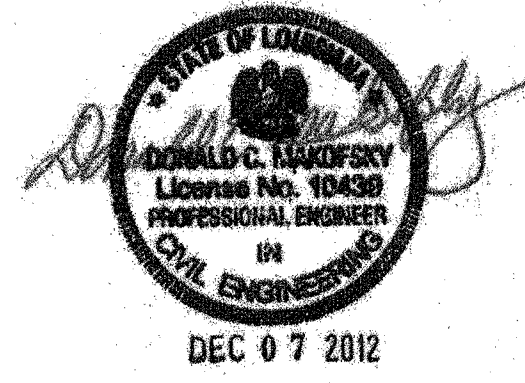

**NEW 3 SECTION ELEMENTARY SCHOOL
AT FISK-HOWARD SCHOOL
RECOVERY SCHOOL DISTRICT**

NEW ORLEANS, LOUISIANA 70119
211 S. LOPEZ STREET

DATE ISSUED: 7 DECEMBER, 2012
REVISED:
REVISED:
REVISED:
REVISED:
DRAWN BY: WFD
CHECKED BY: JAS
PHASE:


BID
DOCUMENTS

11085


TITLE:
**SECTIONS
AND DETAILS**

SHEET:


S3.05

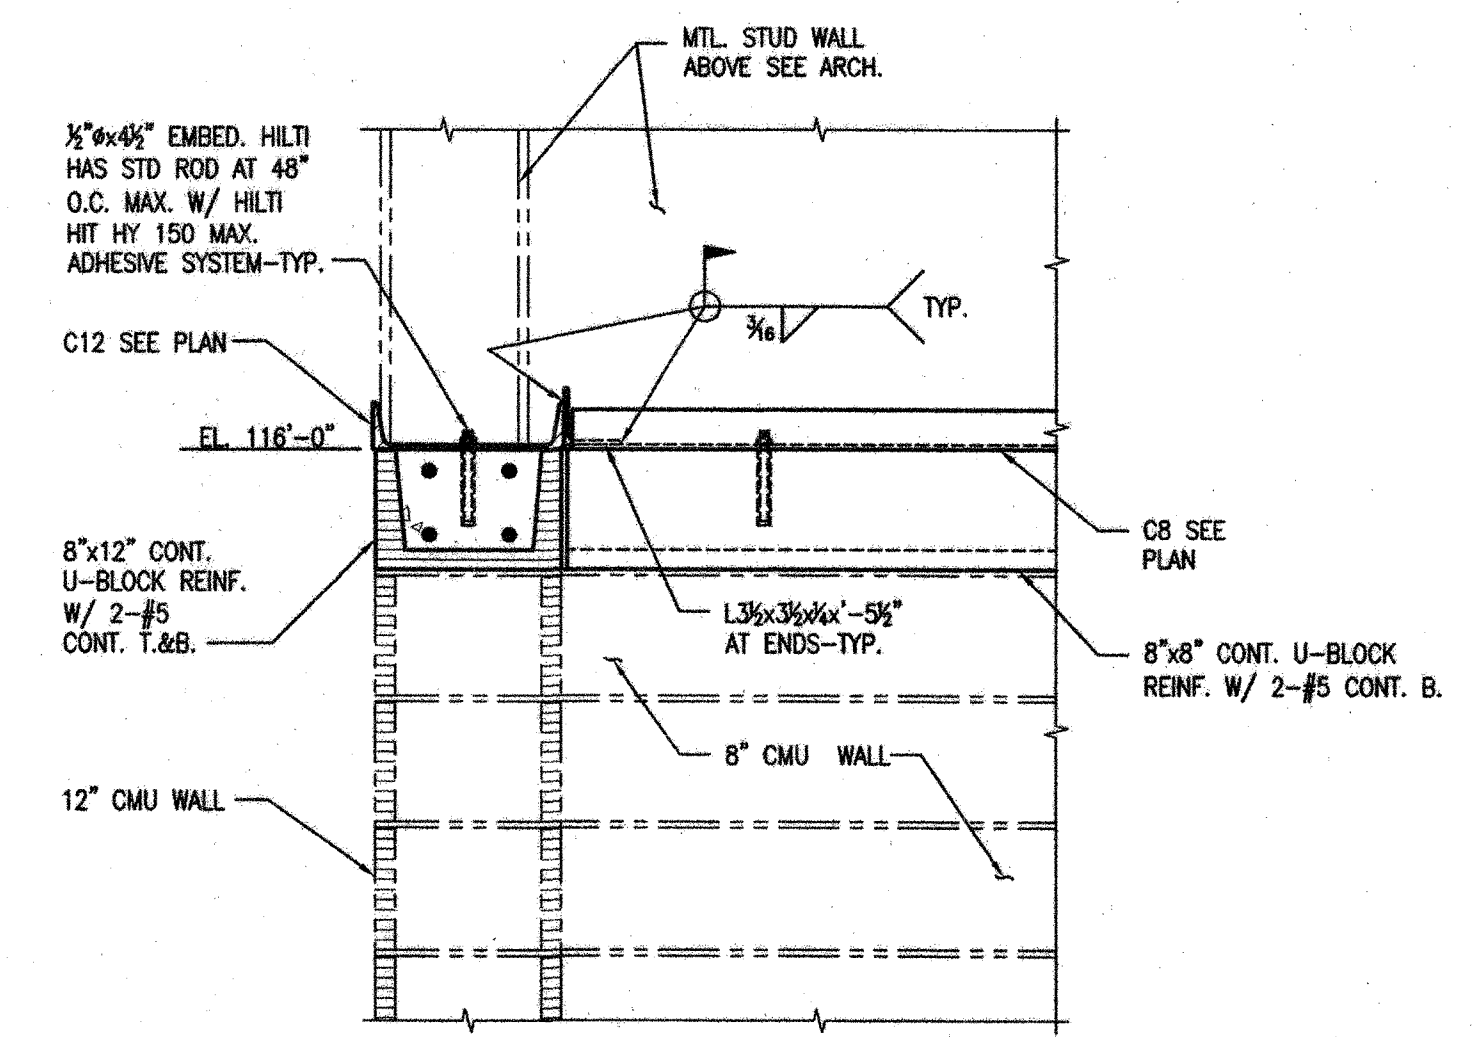


NOTE:
WHERE CB IS PERP. TO CMU WALL
PROVIDE 2-#5 ANCHORS (4# GAGE).

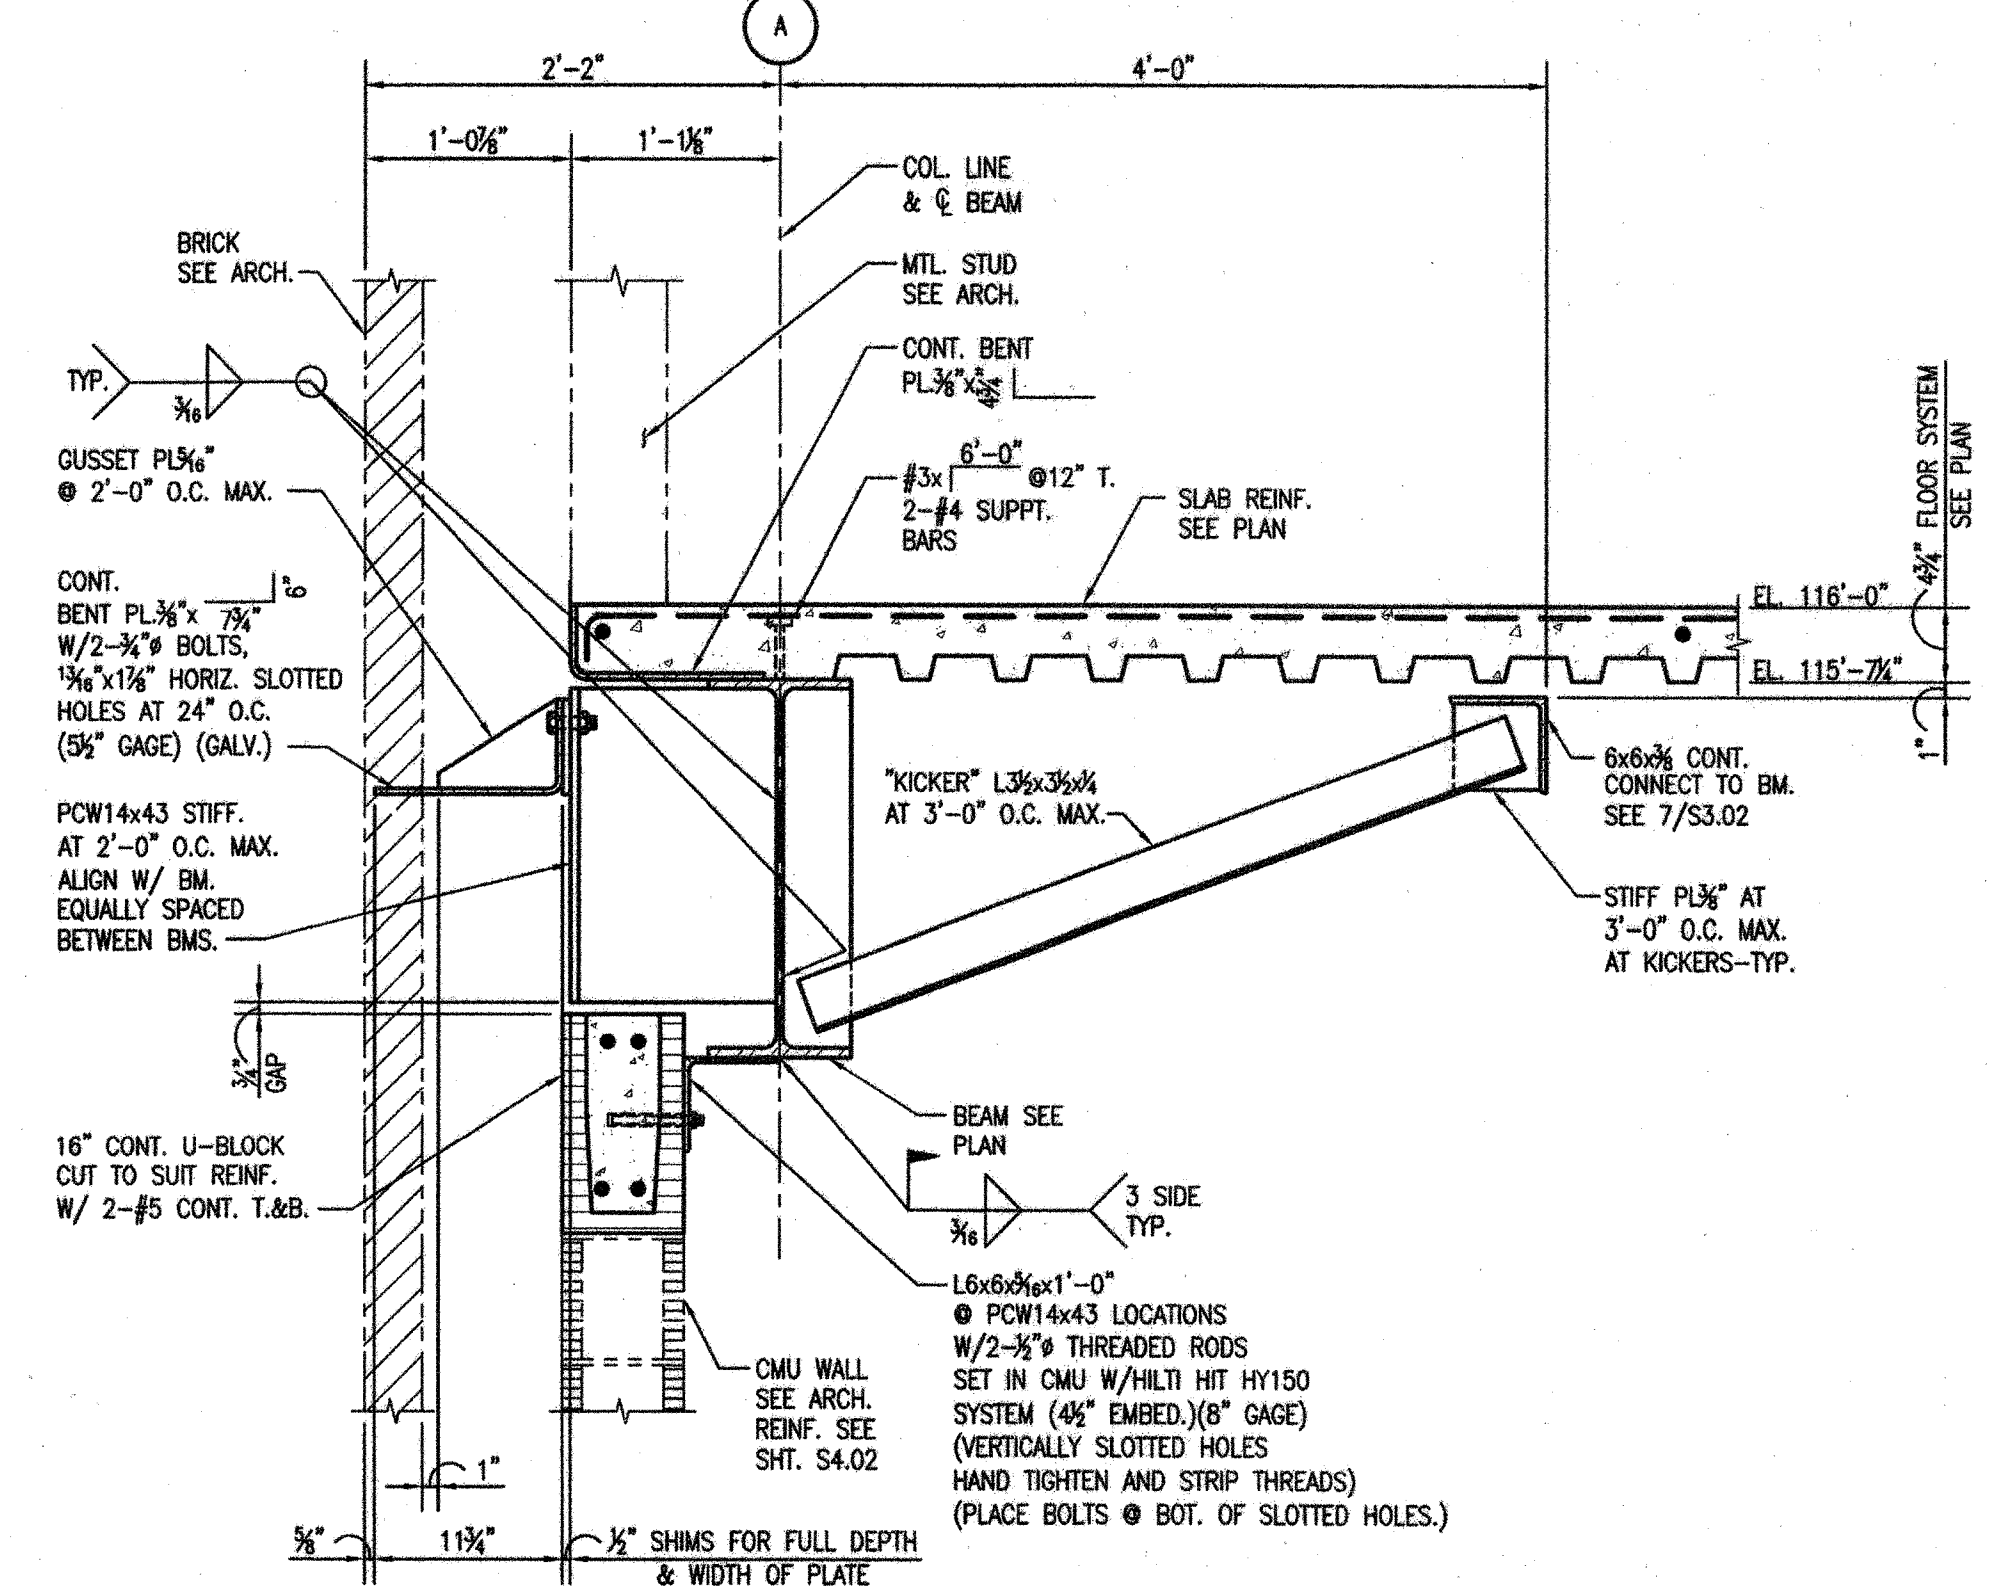


2 SECTION-2ND FLOOR
S3.05 1"=1'-0"

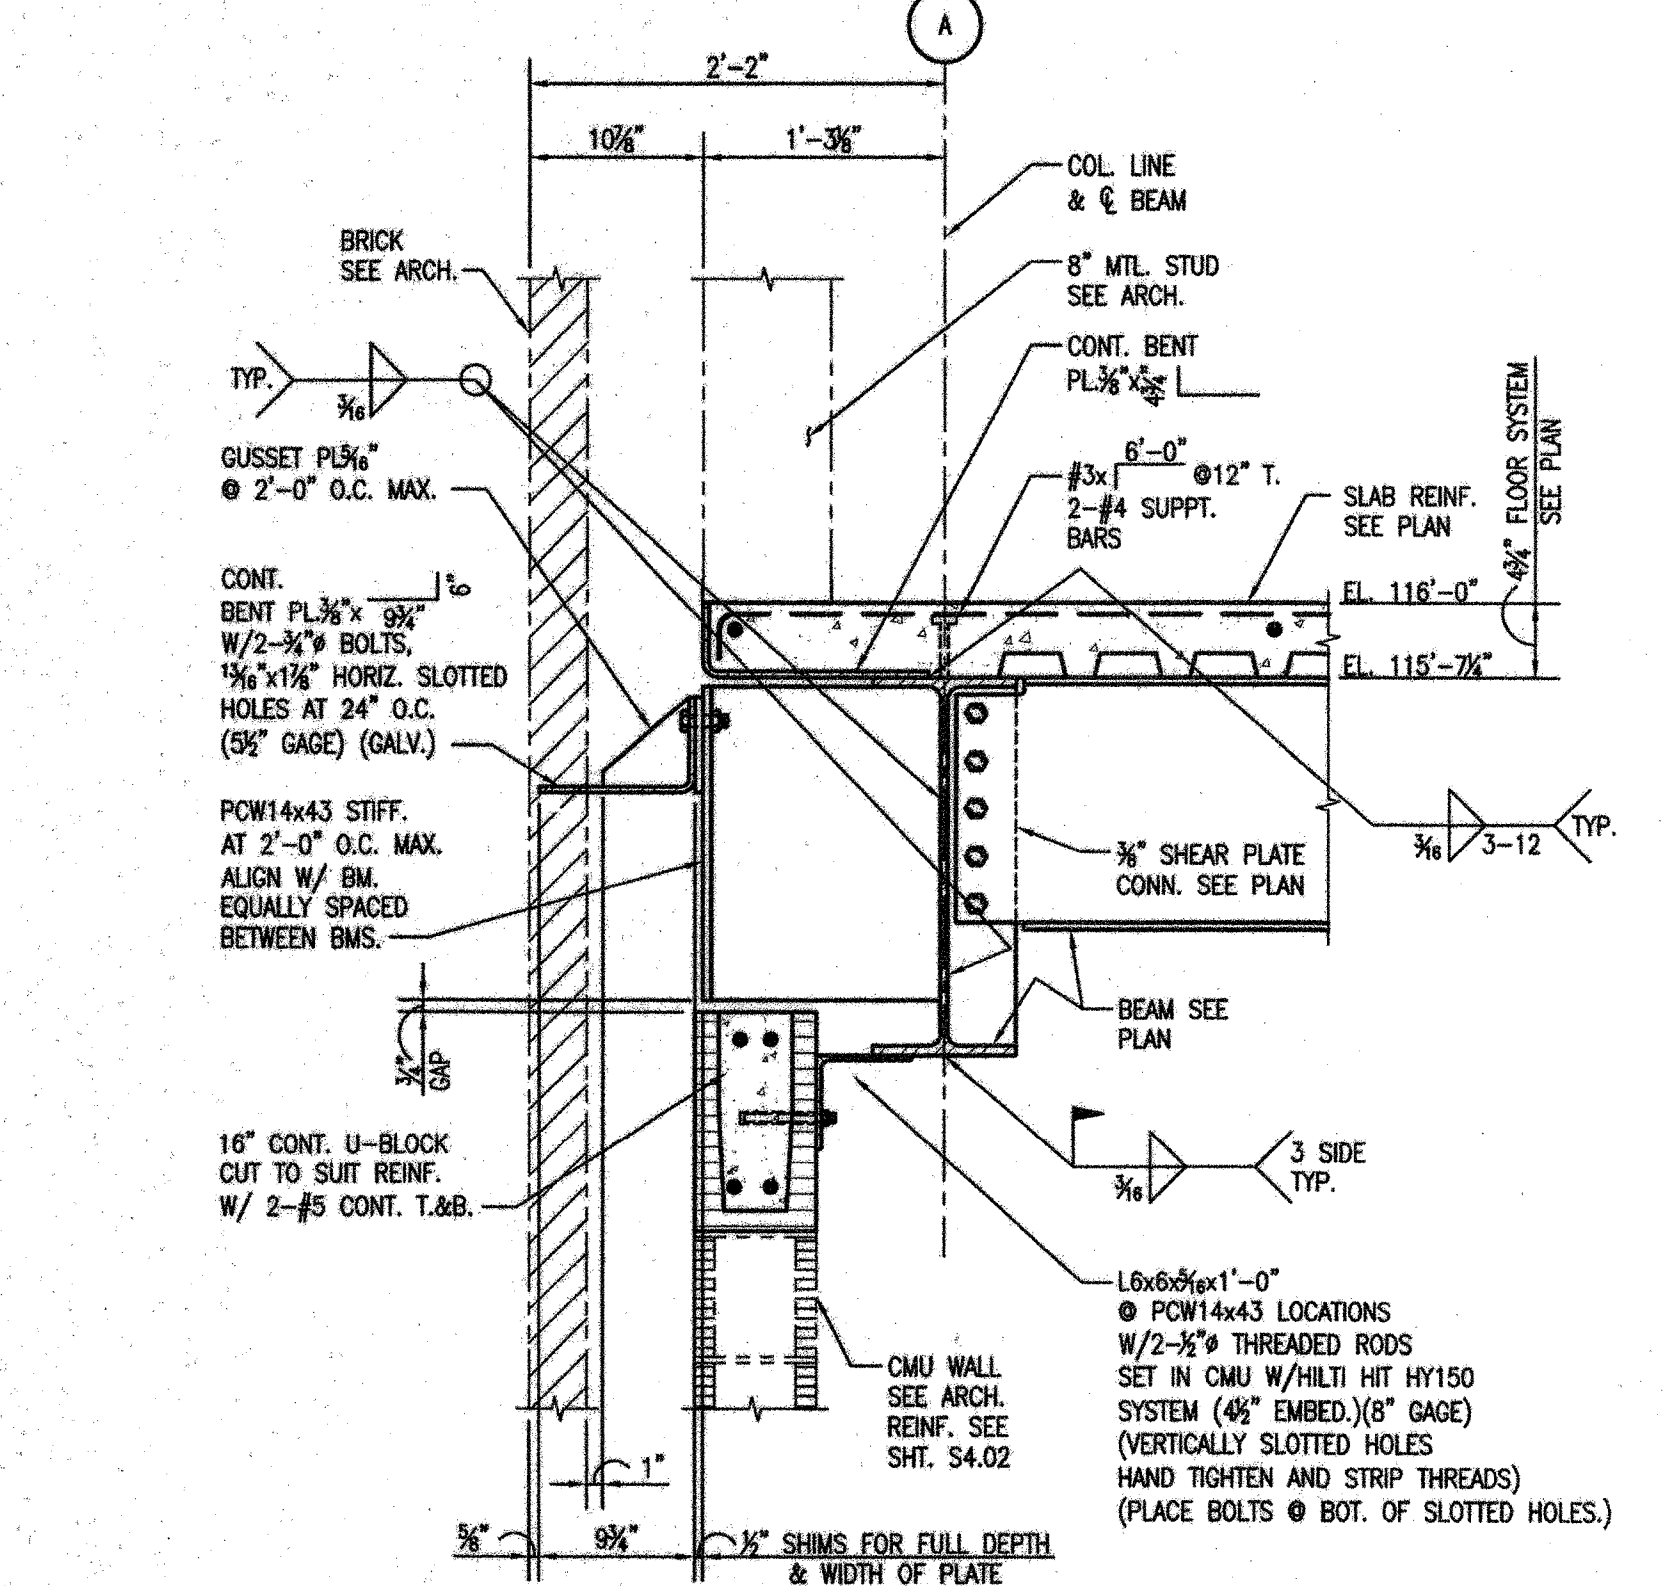


1 SECTION-2ND FLOOR
S3.05 1"=1'-0"

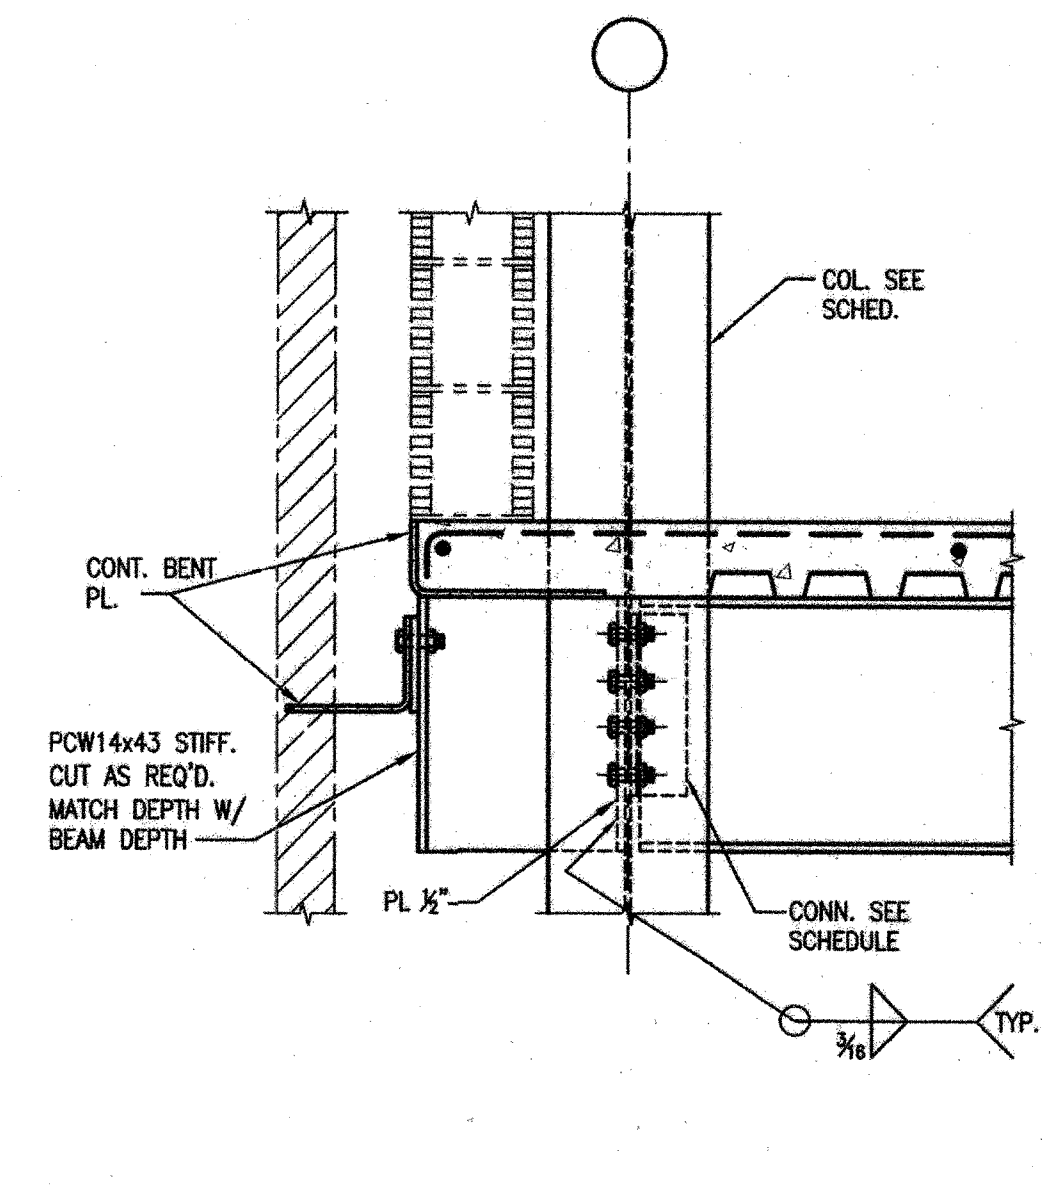


**8 DETAIL SLAB EDGE
SUPPORT TYP.**
S3.05 1"=1'-0"

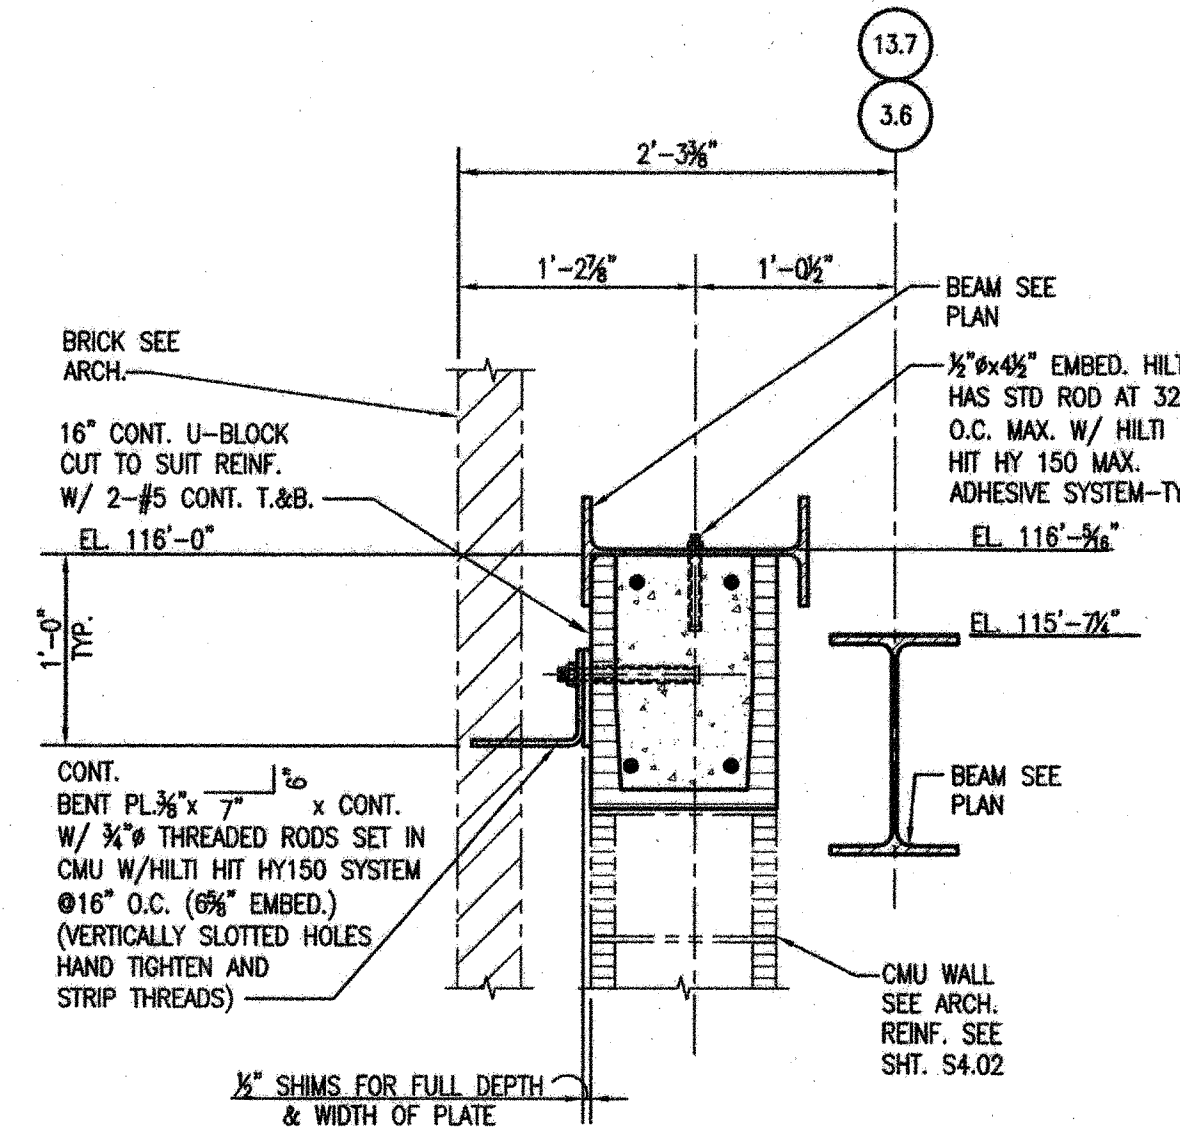


7 DETAIL-2ND FLOOR
S3.05 1"=1'-0"

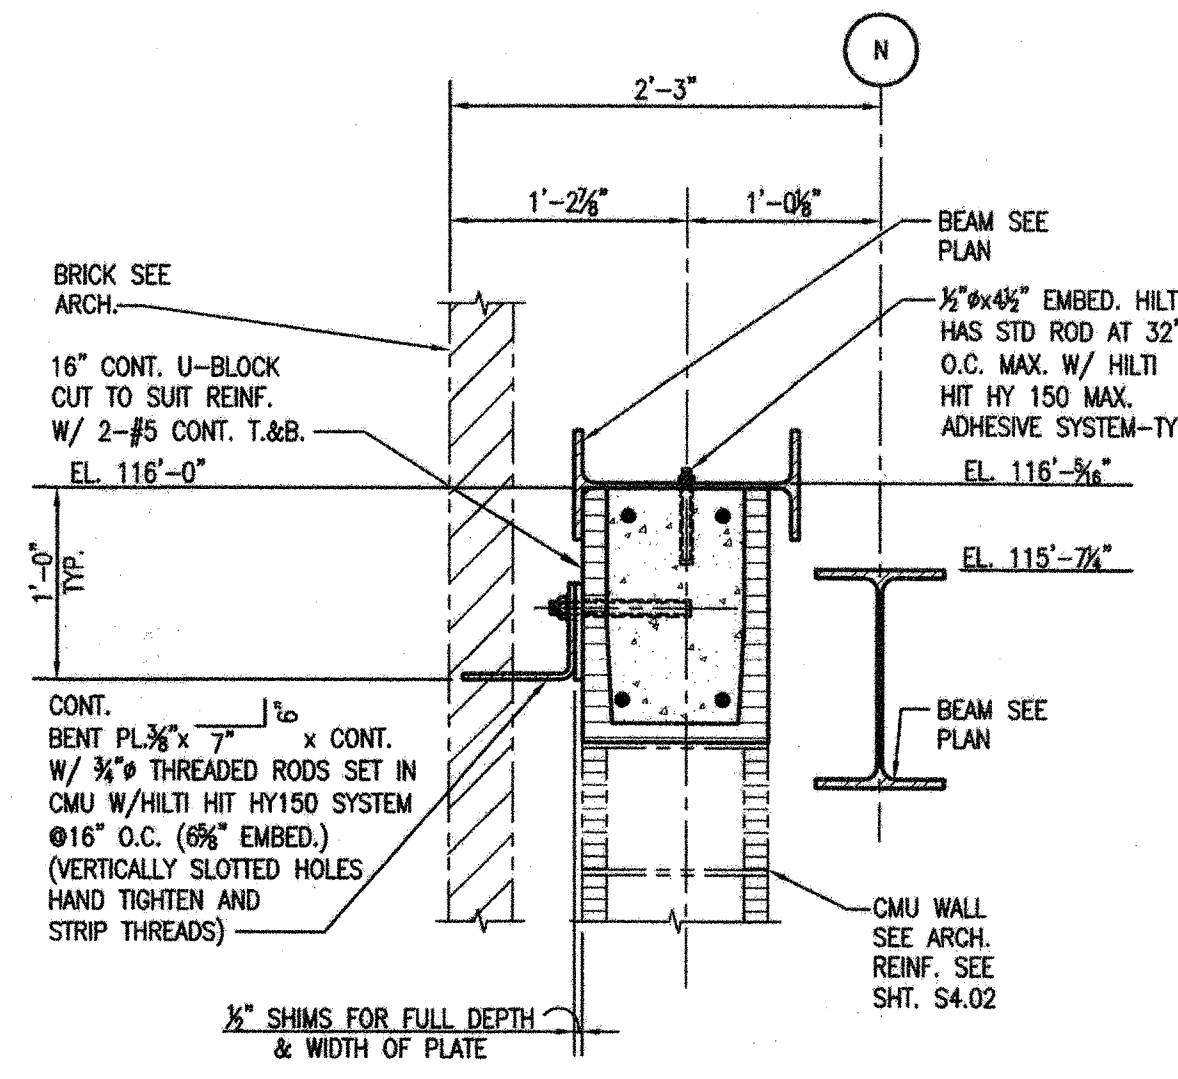

6 DETAIL-2ND FLOOR
S3.05 1"=1'-0"

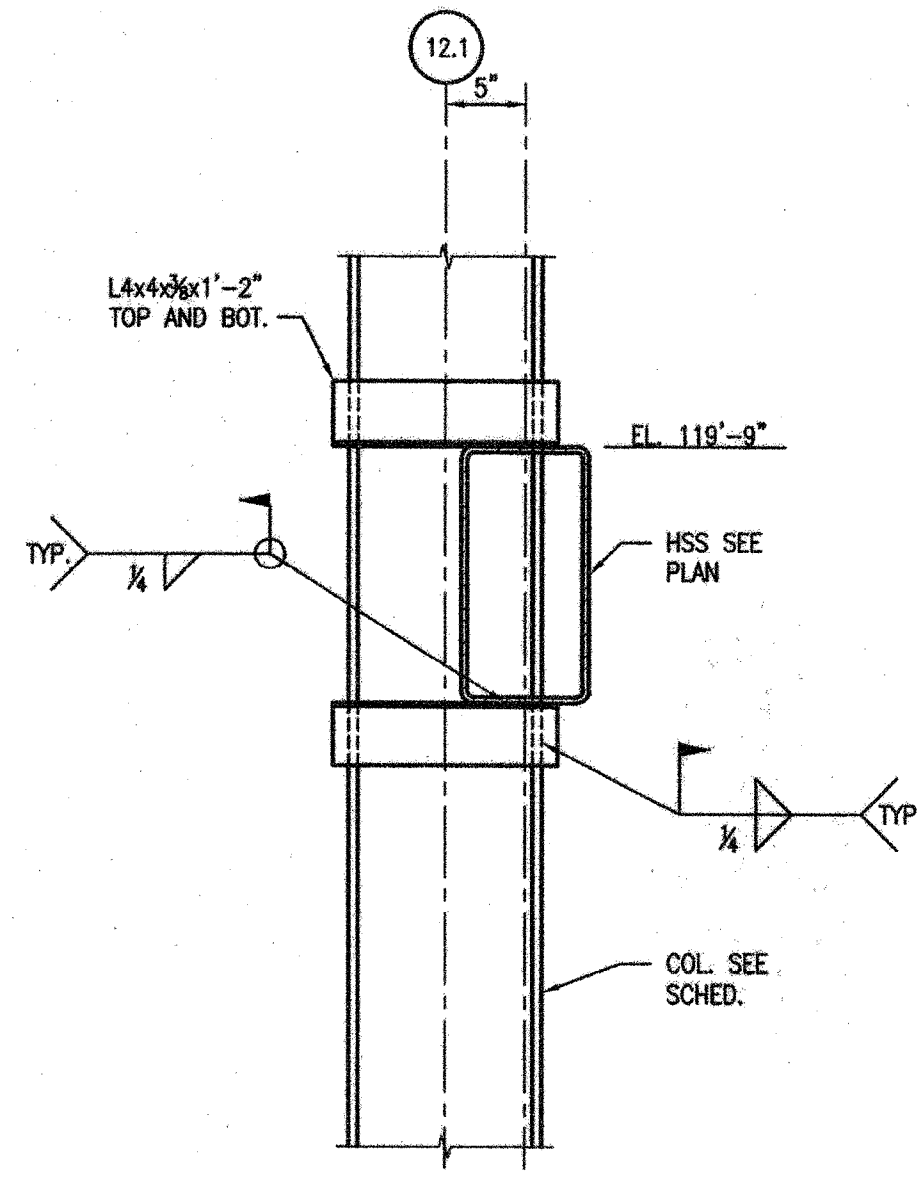

5 DETAIL-2ND FLOOR
S3.05 1"=1'-0"

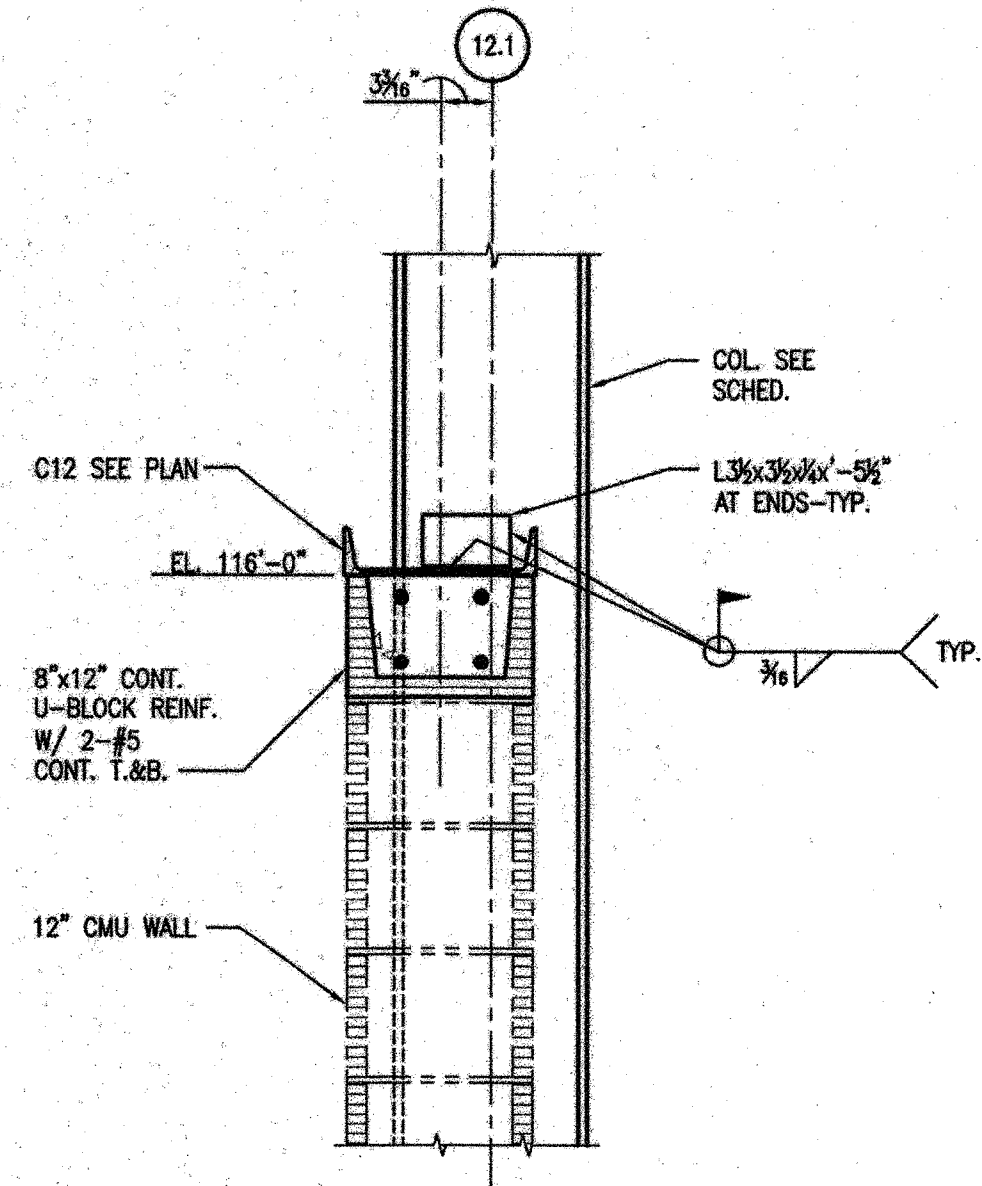

4 DETAIL-2ND FLOOR
S3.05 1"=1'-0"