NONBEARING WALL RATING– 1 HR.

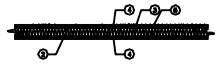

UL DESIGN NO. U465

FIRE–RATED WALL DETAIL

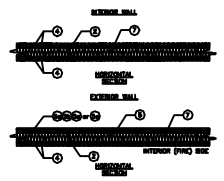

UL DESIGN NO. U425

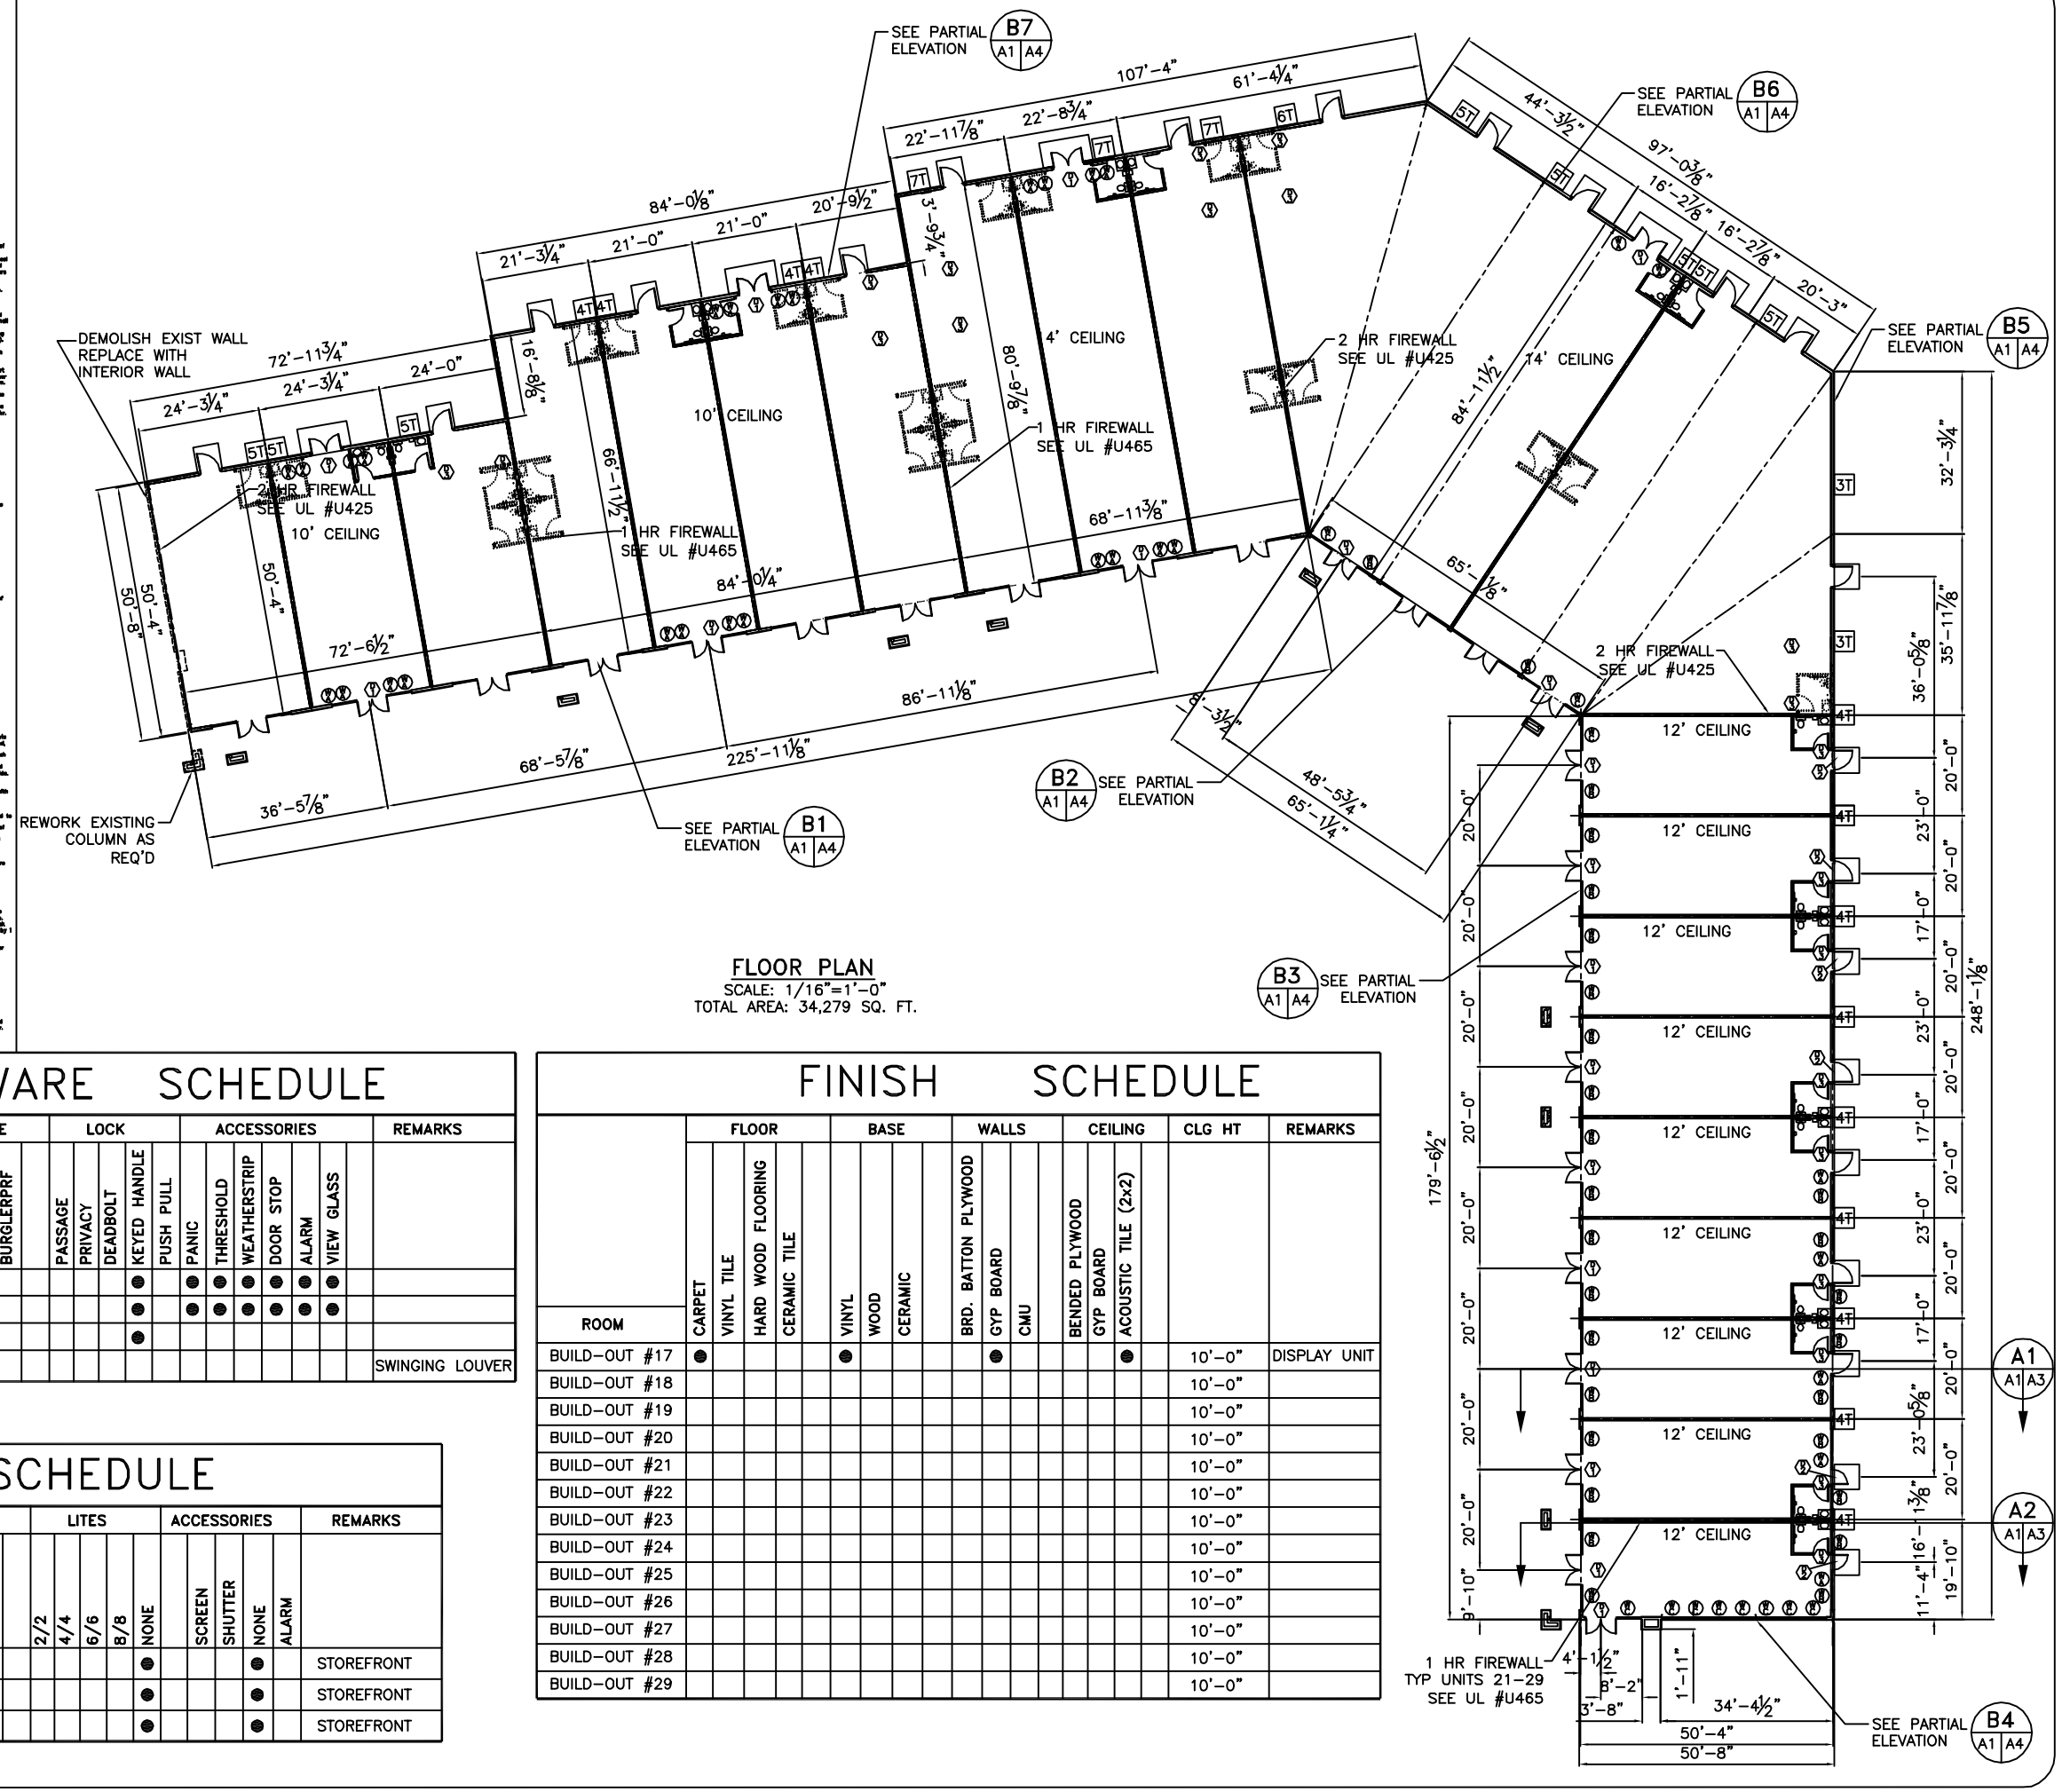

FLOOR PLAN
SCALE: 1/16"=1'–0"
TOTAL AREA: 34,279 SQ. FT.

DOOR & HARDWARE SCHEDULE

	DOOR	TYPE: HOLLOW WOOD	TYPE: HOLLOW METAL	TYPE: ALUM/GLASS	TYPE: STOREFRONT	FRAME: STEEL	FRAME: ALUMINUM	FRAME: WOOD	HINGE: DBL SWING	HINGE: BUTT	HINGE: BURGLERPRF	LOCK: PASSAGE	LOCK: PRIVACY	LOCK: DEADBOLT	LOCK: KEYED HANDLE	LOCK: PUSH PULL	ACCESSORIES: PANIC	ACCESSORIES: THRESHOLD	ACCESSORIES: WEATHERSTRIP	ACCESSORIES: DOOR STOP	ACCESSORIES: ALARM	ACCESSORIES: VIEW GLASS	REMARKS
1	(2)–3/0x7/0x1 3/4"			●	●		●			●					●		●	●	●	●	●	●	
2	3/0x7/0x1 3/4"			●	●		●			●					●		●	●	●	●	●	●	
3	3/0x6/8x1 3/4"		●				●			●					●								
																							SWINGING LOUVER

WINDOW SCHEDULE

	WINDOW	TYPE: FIXED	TYPE: VERT. SLIDE	TYPE: HORIZ SLIDE	FRAME: STEEL	FRAME: ALUMINUM	FRAME: WOOD	GLASS: TINTED	GLASS: PLAIN	GLASS: INSULATED	LITES: 2/2	LITES: 4/4	LITES: 6/6	LITES: 8/8	LITES: NONE	ACCESSORIES: SCREEN	ACCESSORIES: SHUTTER	ACCESSORIES: NONE	ACCESSORIES: ALARM	REMARKS
A	3/0x9/8	●				●				●					●			●		STOREFRONT
B	4/6x9/8	●				●				●					●			●		STOREFRONT
*C	4/6x9/8	●				●				●					●			●		STOREFRONT

*C– 90 MINUTE RATED WINDOW

FINISH SCHEDULE

ROOM	FLOOR: CARPET	FLOOR: VINYL TILE	FLOOR: HARD WOOD FLOORING	FLOOR: CERAMIC TILE	BASE: VINYL	BASE: WOOD	BASE: CERAMIC	WALLS: BRD. BATTON PLYWOOD	WALLS: GYP BOARD	WALLS: CMU	CEILING: BENDED PLYWOOD	CEILING: GYP BOARD	CEILING: ACOUSTIC TILE (2x2)	CLG HT	REMARKS
BUILD–OUT #17	●				●				●				●	10'–0"	DISPLAY UNIT
BUILD–OUT #18														10'–0"	
BUILD–OUT #19														10'–0"	
BUILD–OUT #20														10'–0"	
BUILD–OUT #21														10'–0"	
BUILD–OUT #22														10'–0"	
BUILD–OUT #23														10'–0"	
BUILD–OUT #24														10'–0"	
BUILD–OUT #25														10'–0"	
BUILD–OUT #26														10'–0"	
BUILD–OUT #27														10'–0"	
BUILD–OUT #28														10'–0"	
BUILD–OUT #29														10'–0"	

FLOOR PLAN

GARY MUTTER
2170 HWY. 190 WEST
SLIDELL, LOUISIANA

SLIDELL WEST SHOPPING CENTER

DAMMON ENGINEERING, INC.
1095 FLORIDA AVENUE 985–649–5832 SLIDELL, LA. 70458
DAMMONENGINEERING.COM

SCALE:AS NOTED
FILE:
JOB NO. 1700
DATE:08–17–05
SHEET
A–1
OF