TOTAL PARKING REQUIREMENTS

RESTUARANTS EXIST.–	4000	S.F.–	27	PARKING SPOTS
RESTUARANTS NEW –	10,174	S.F.–	68	PARKING SPOTS
RETAIL– EXIST.	14,253	S.F.–	48	PARKING SPOTS
RETAIL– NEW	24,000	S.F.–	80	PARKING SPOTS
TOTAL	52,427	S.F.	223	PARKING SPOTS

PARKING SHOWN– 227 SPOTS

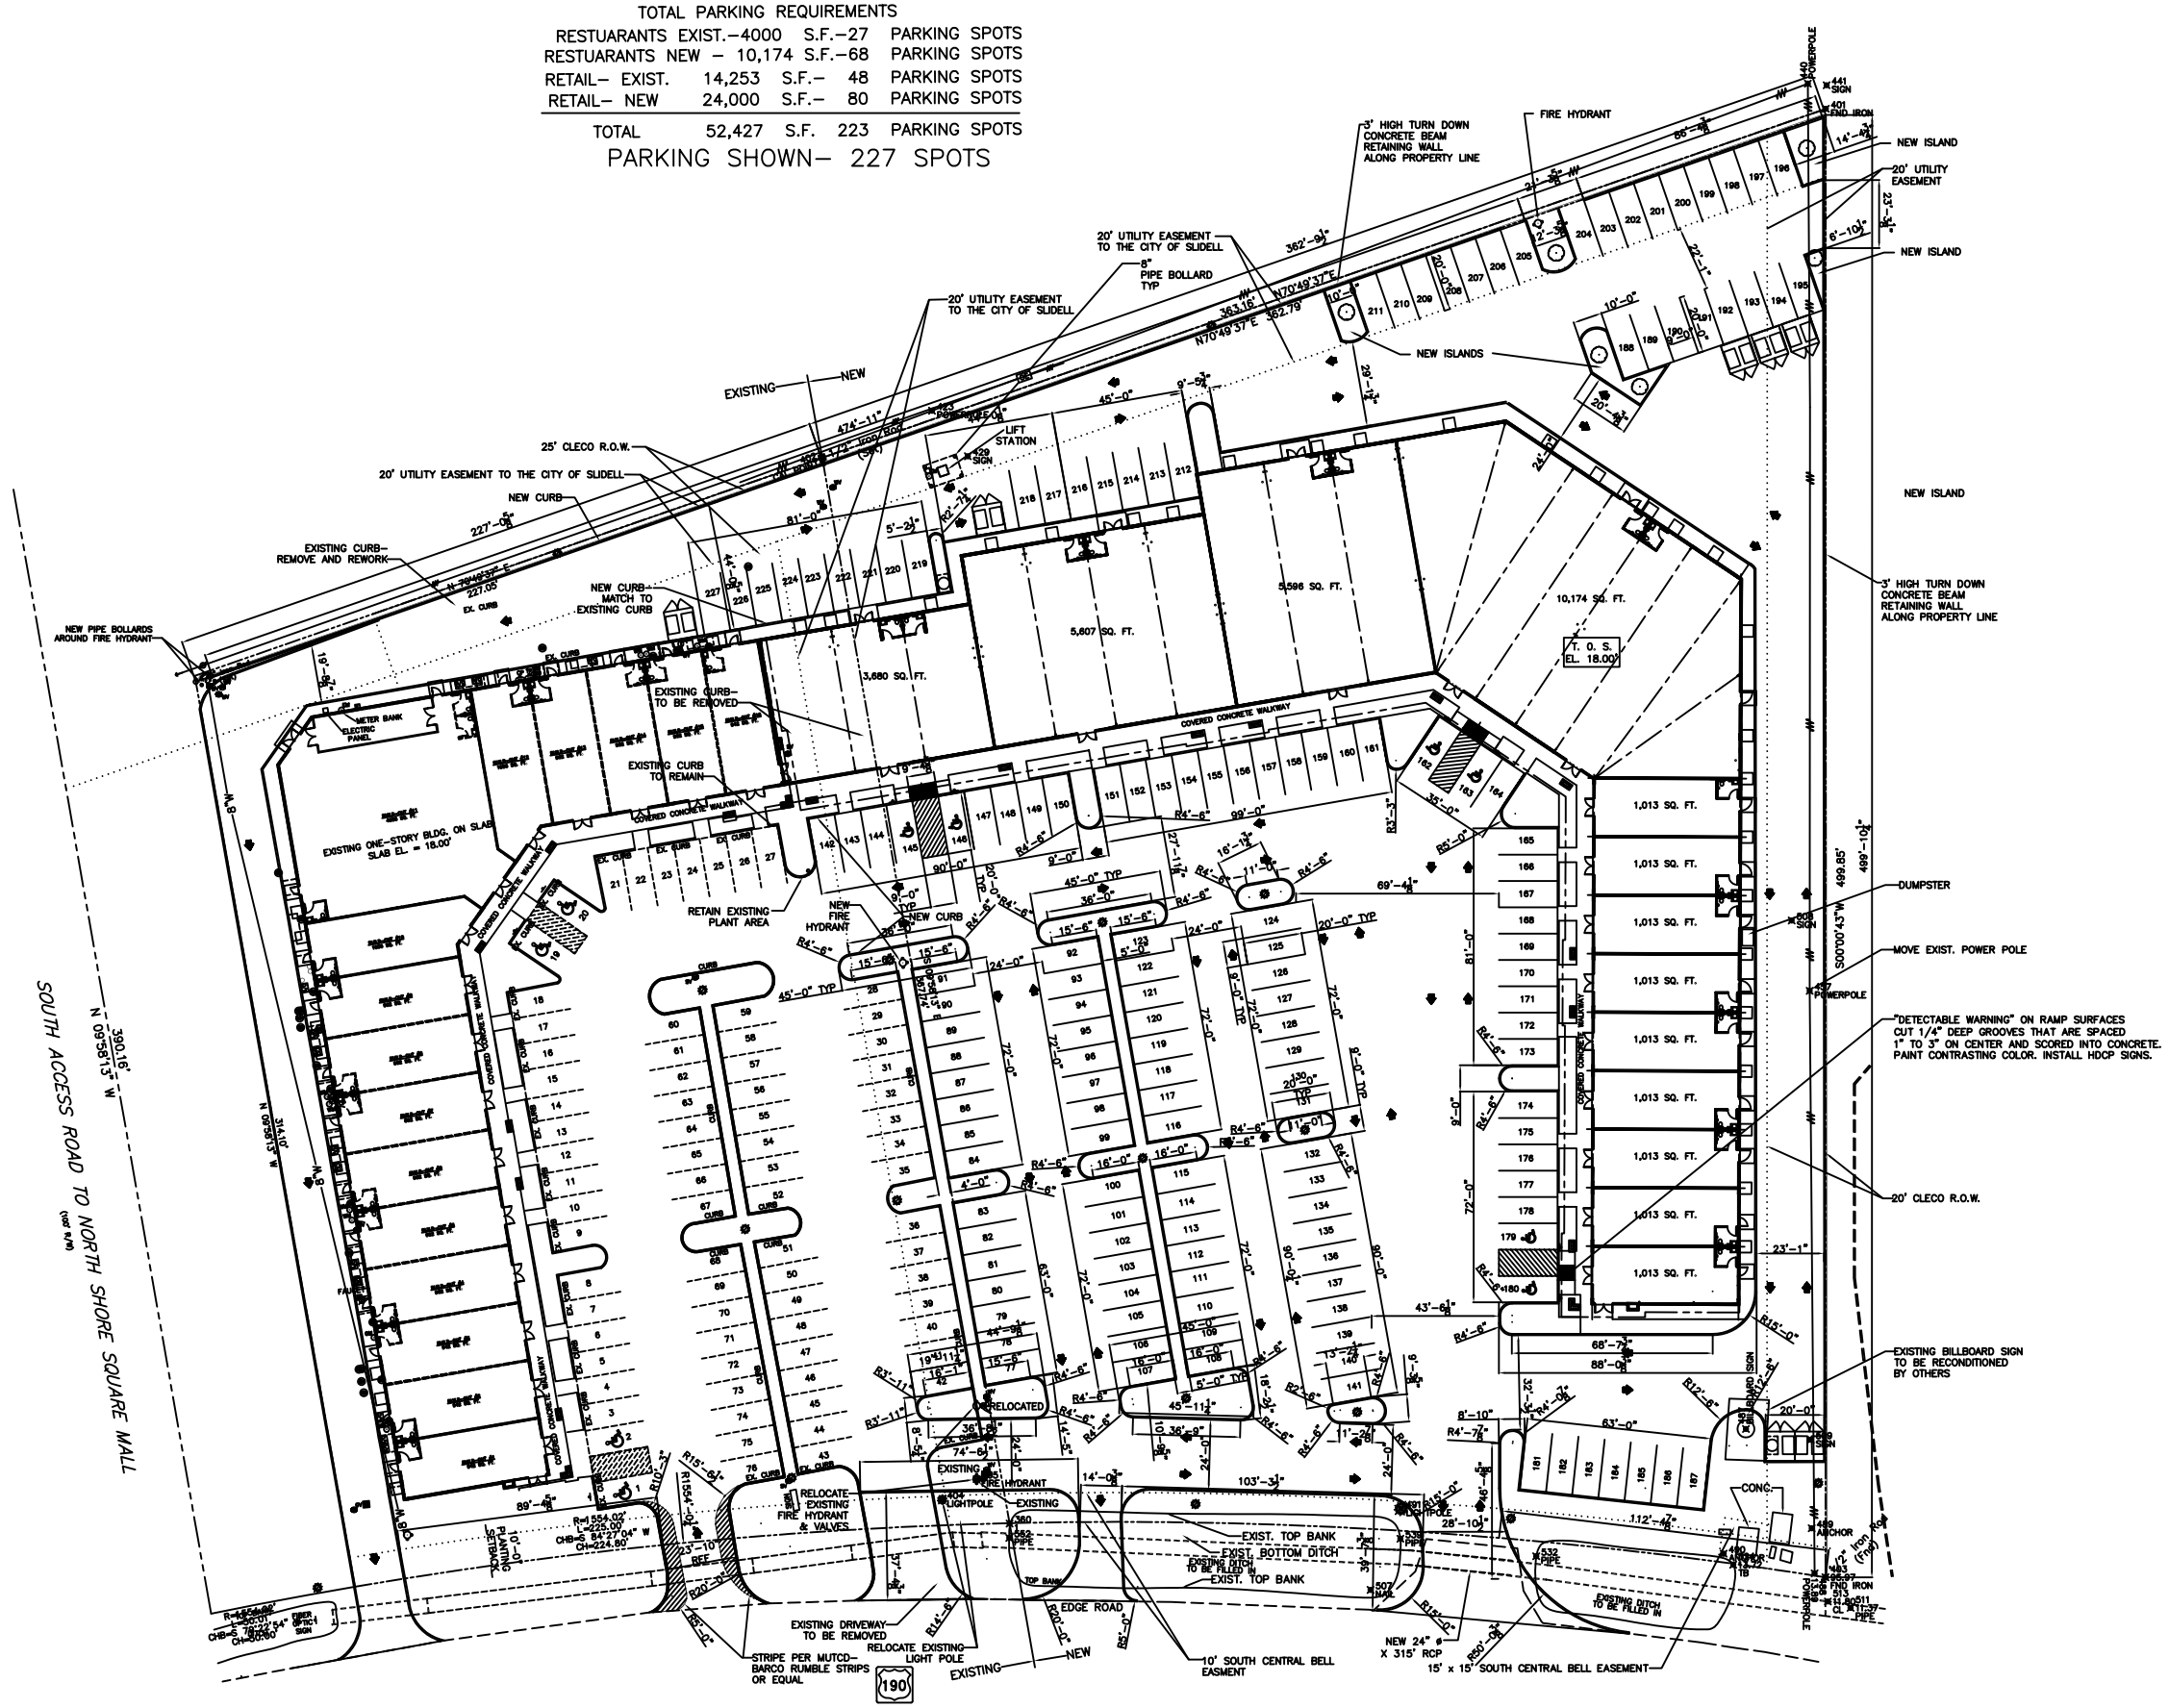

SITE PLAN

SCALE: 1"=30'-0"

REVISED: 04-09-07
REVISED: 01-24-07
REVISED: 07-18-06
REVISED: 06-28-06
REVISED: 03-14-06

SITE PLAN

GARY MUTTER
2170 HWY 190 WEST
SLIDELL, LOUISIANA

SLIDELL WEST SHOPPING CENTER

DAMMON ENGINEERING. INC.
1095 FLORIDA AVENUE 985-649-5832 SLIDELL, LA. 70458
DAMMONENGINEERING.COM

SCALE:AS NOTED

FILE:

JOB NO. 1700

DATE:10-25-05

SHEET 3

C-2

OF 24