TOTAL PARKING REQUIREMENTS

RESTUARANTS EXIST.–4000	S.F.–27	PARKING SPOTS	
RESTUARANTS NEW – 10,174	S.F.–68	PARKING SPOTS	
RETAIL– EXIST. 14,253	S.F.– 48	PARKING SPOTS	
RETAIL– NEW 24,000	S.F.– 80	PARKING SPOTS	
TOTAL 52,427	S.F. 223	PARKING SPOTS	

PARKING SHOWN– 255 SPOTS

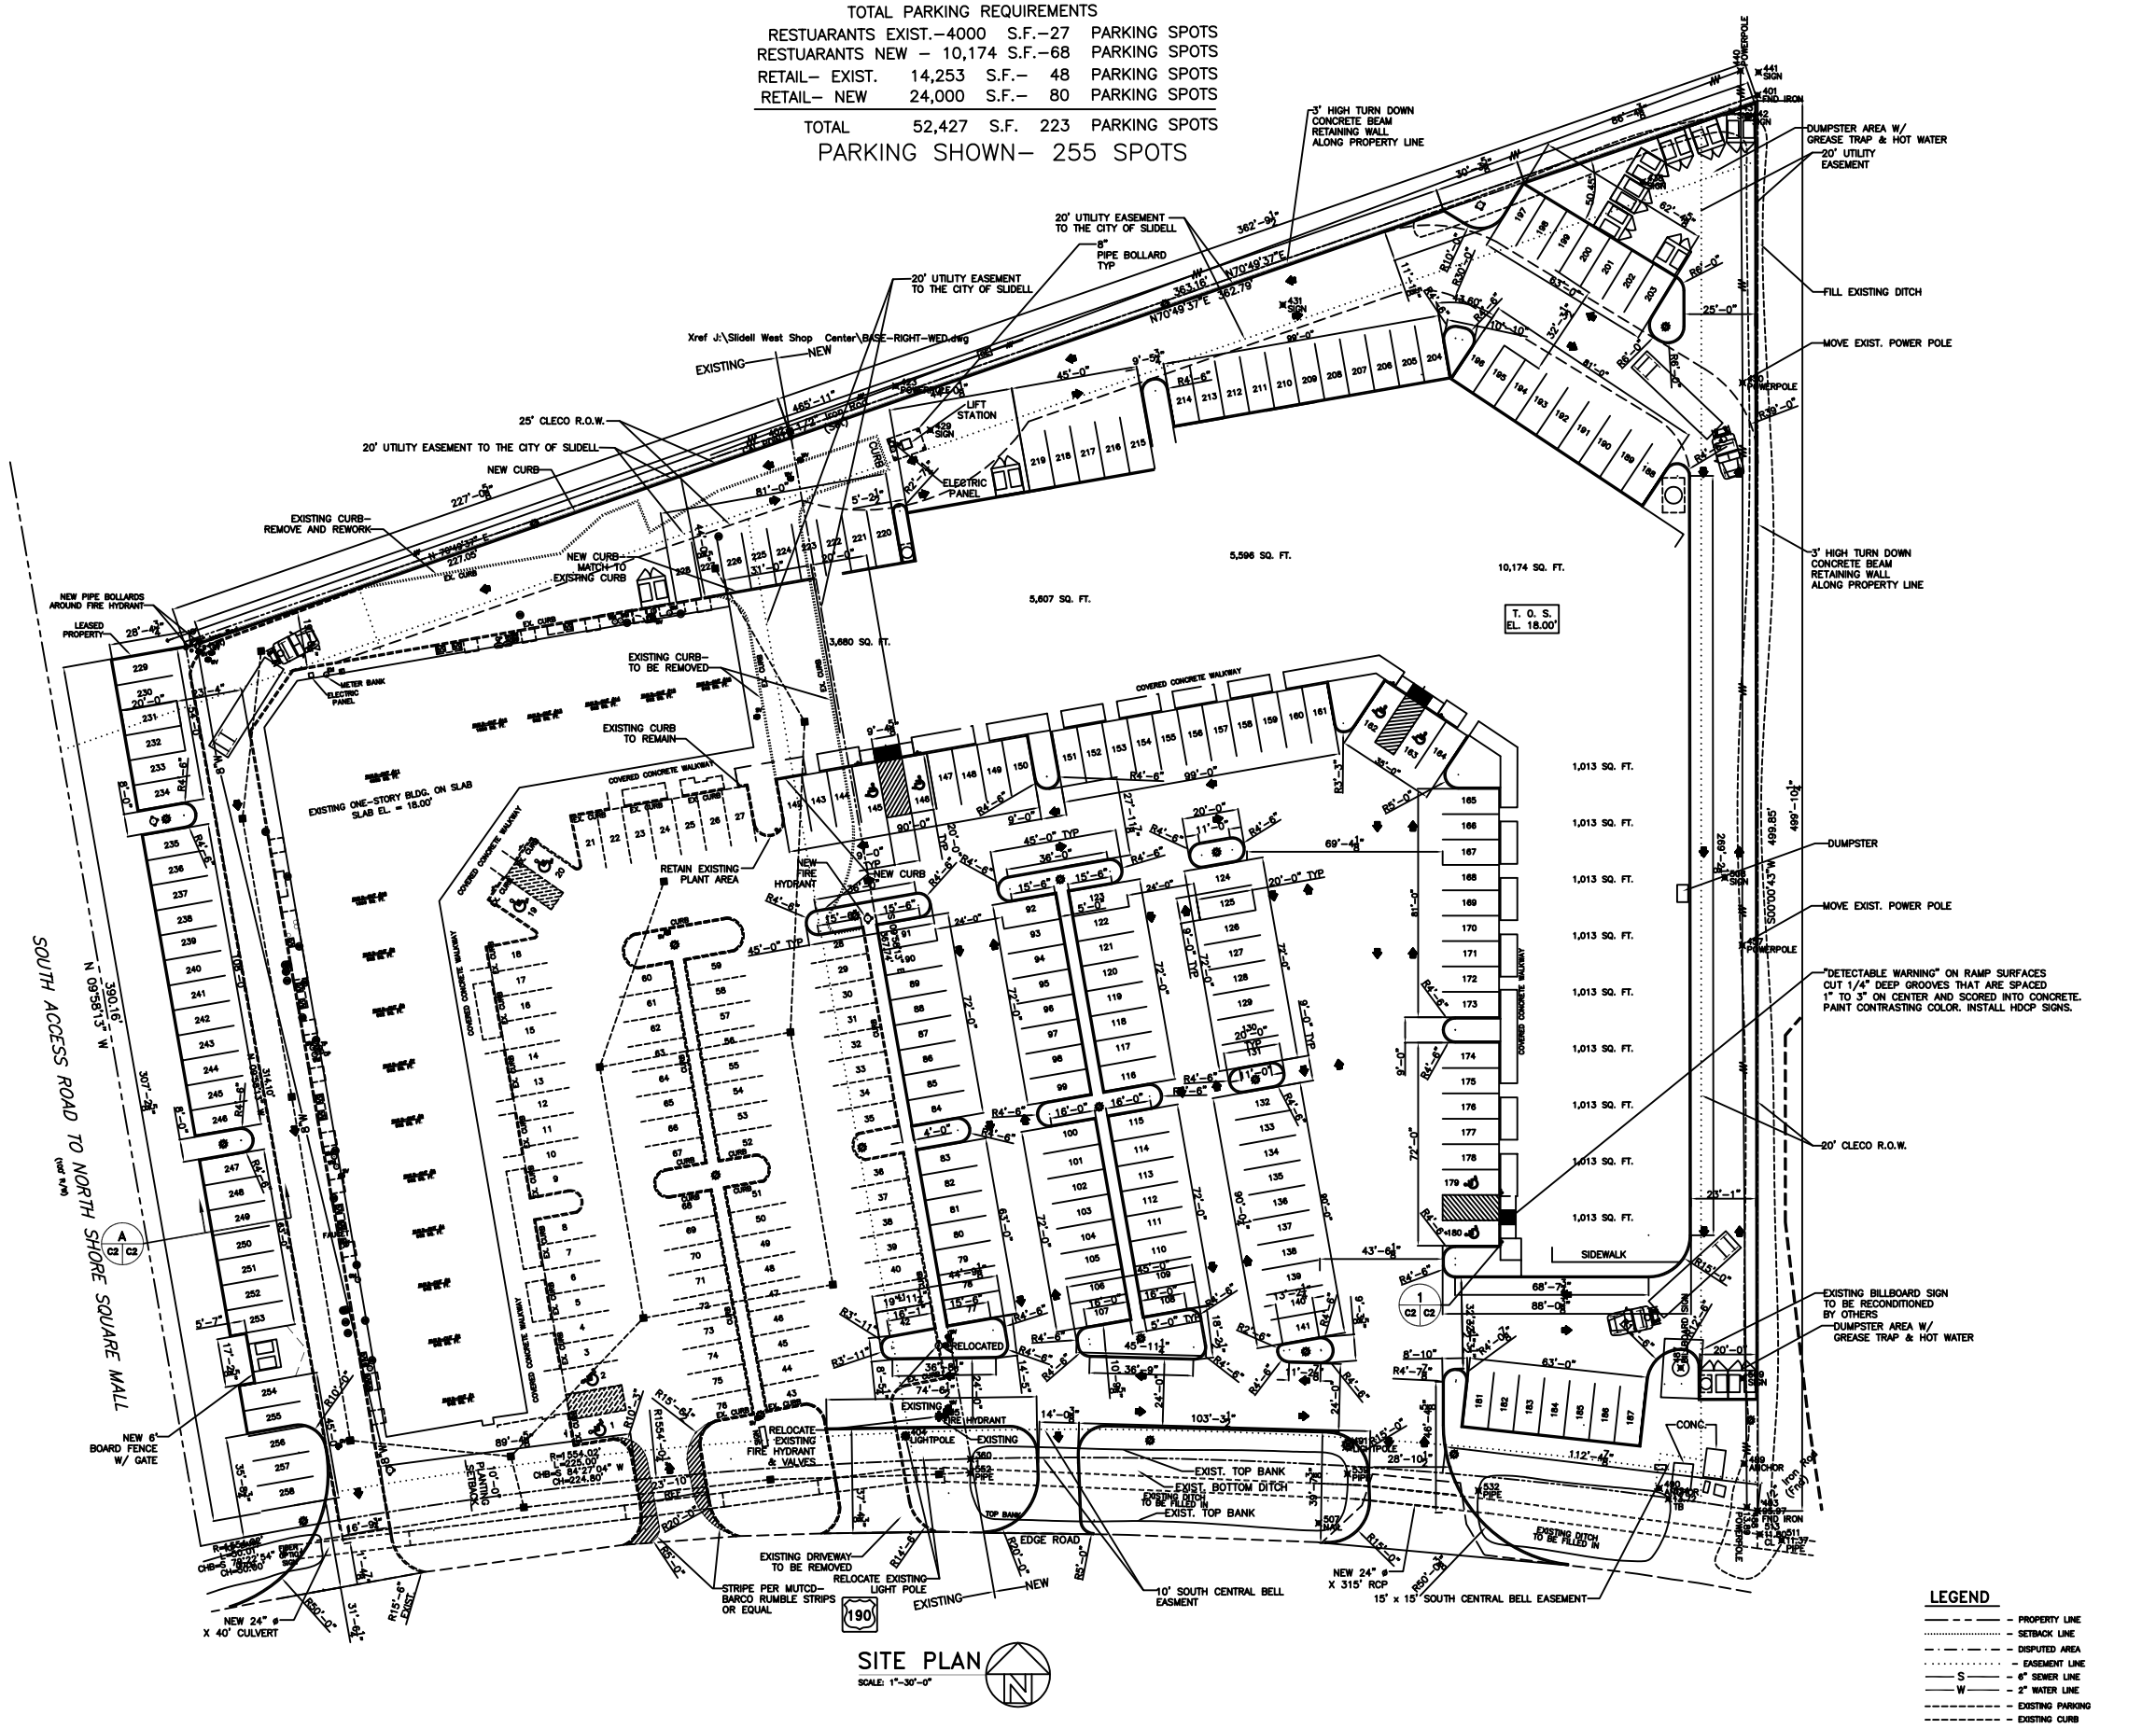

SITE PLAN
SCALE: 1"–30'–0"

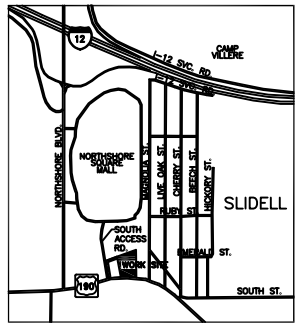

VICINITY MAP
N. T. S.

LEGEND

- PROPERTY LINE
- SETBACK LINE
- DISPUTED AREA
- EASEMENT LINE
- S — 6" SEWER LINE
- W — 2" WATER LINE
- EXISTING PARKING
- EXISTING CURB
- EXISTING BUILDING
- NEW BUILDING
- BOLLARDS
- FIRE HYDRANT
- SINGLE LUMINARE LIGHT POLE

REVISED: 07–18–06
REVISED: 06–28–06
REVISED: 03–14–06

SITE PLAN

GARY MUTTER
2170 HWY 190 WEST
SLIDELL, LOUISIANA

SLIDELL WEST SHOPPING CENTER

DAMMON ENGINEERING. INC.
1095 FLORIDA AVENUE 985–649–5832 SLIDELL, LA. 70458
DAMMONENGINEERING.COM

SCALE:AS NOTED
FILE:
JOB NO. 1700
DATE:10–25–05
SHEET 3
C – 2
OF 24