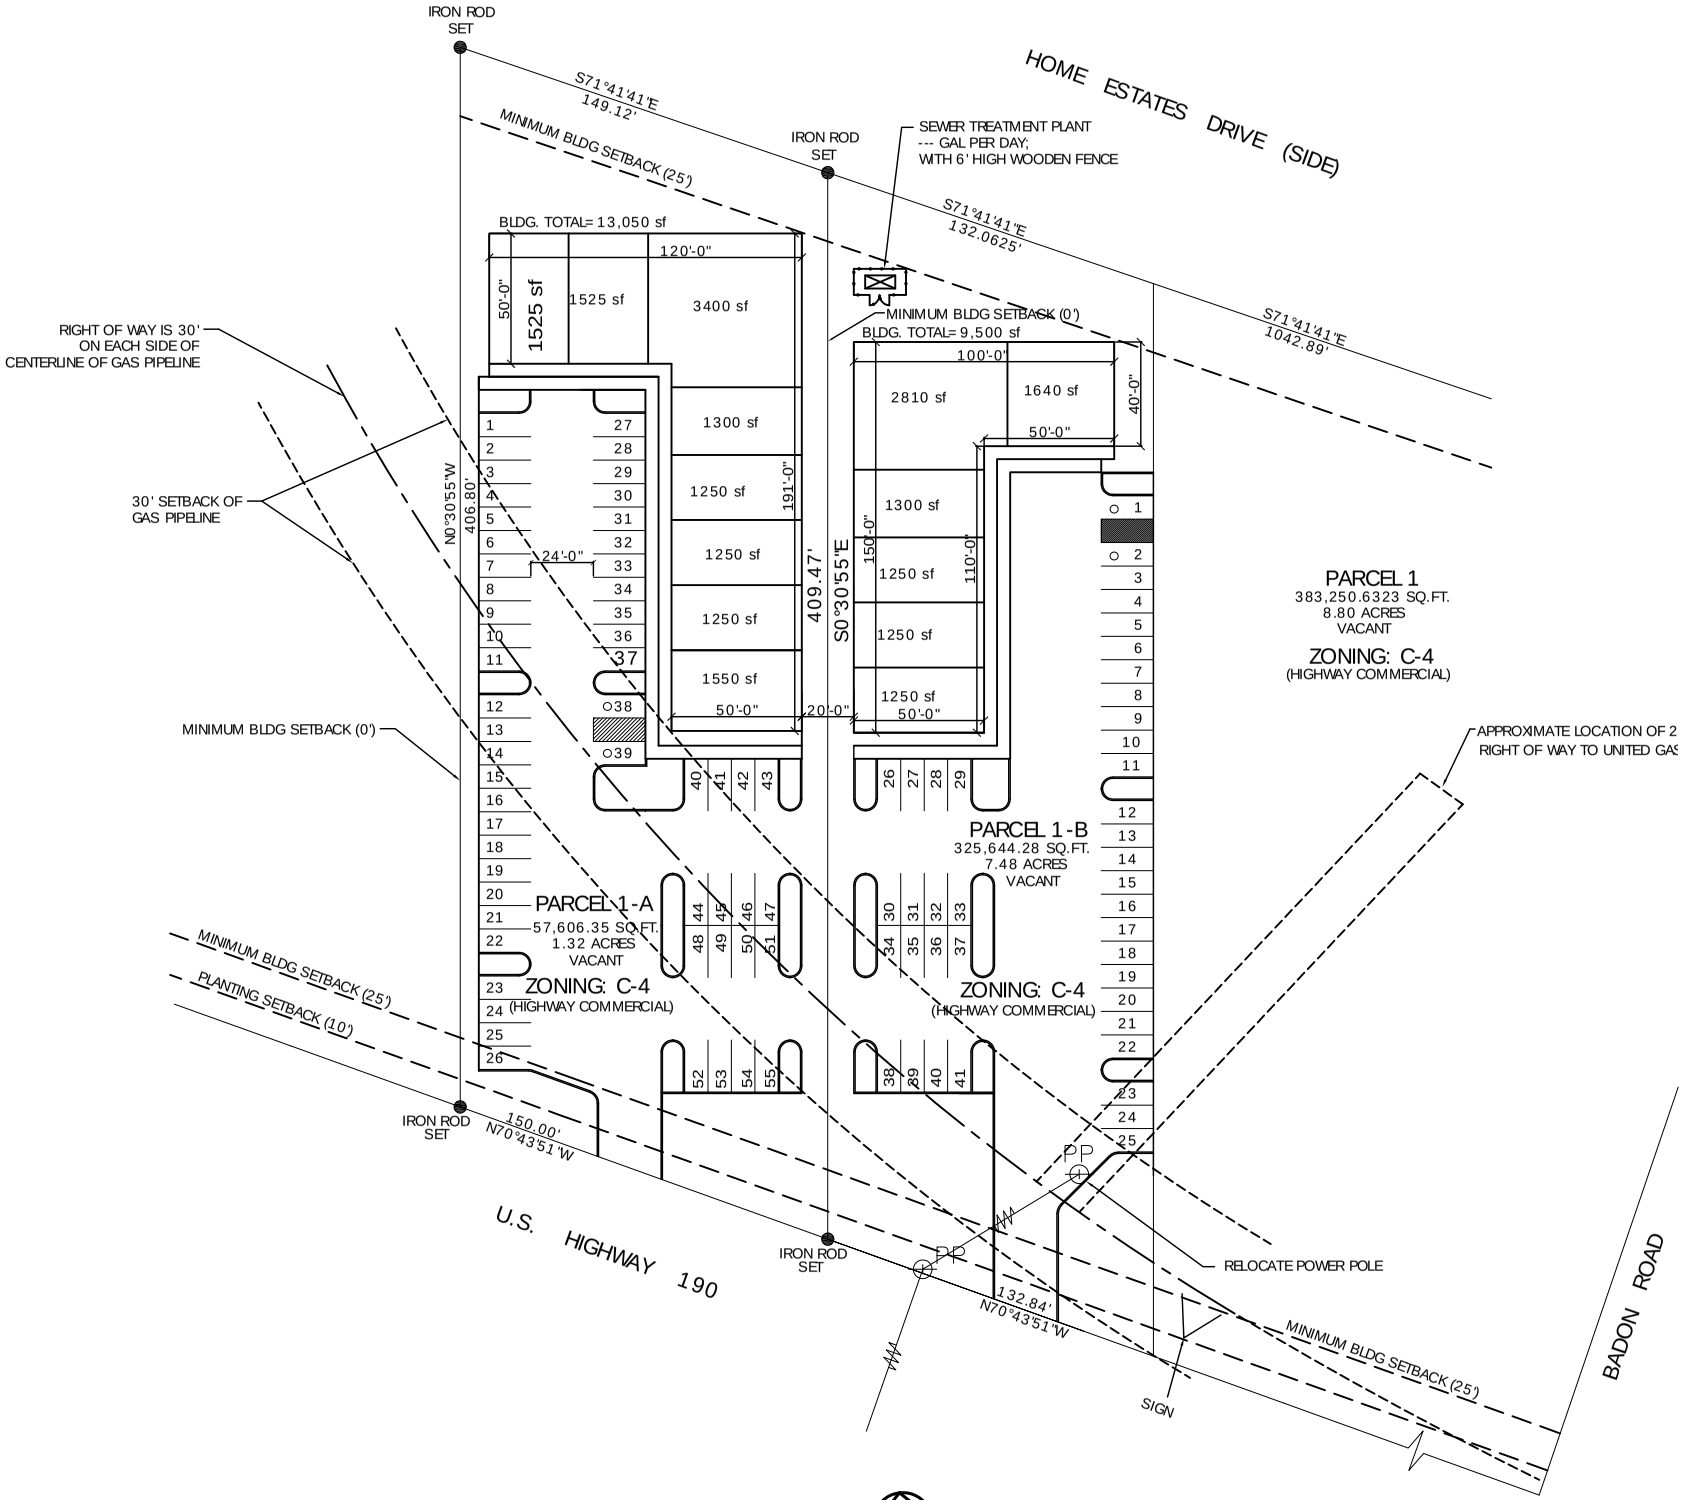

PROPOSED SITE PLAN

SCALE: 1'= 30'-0"