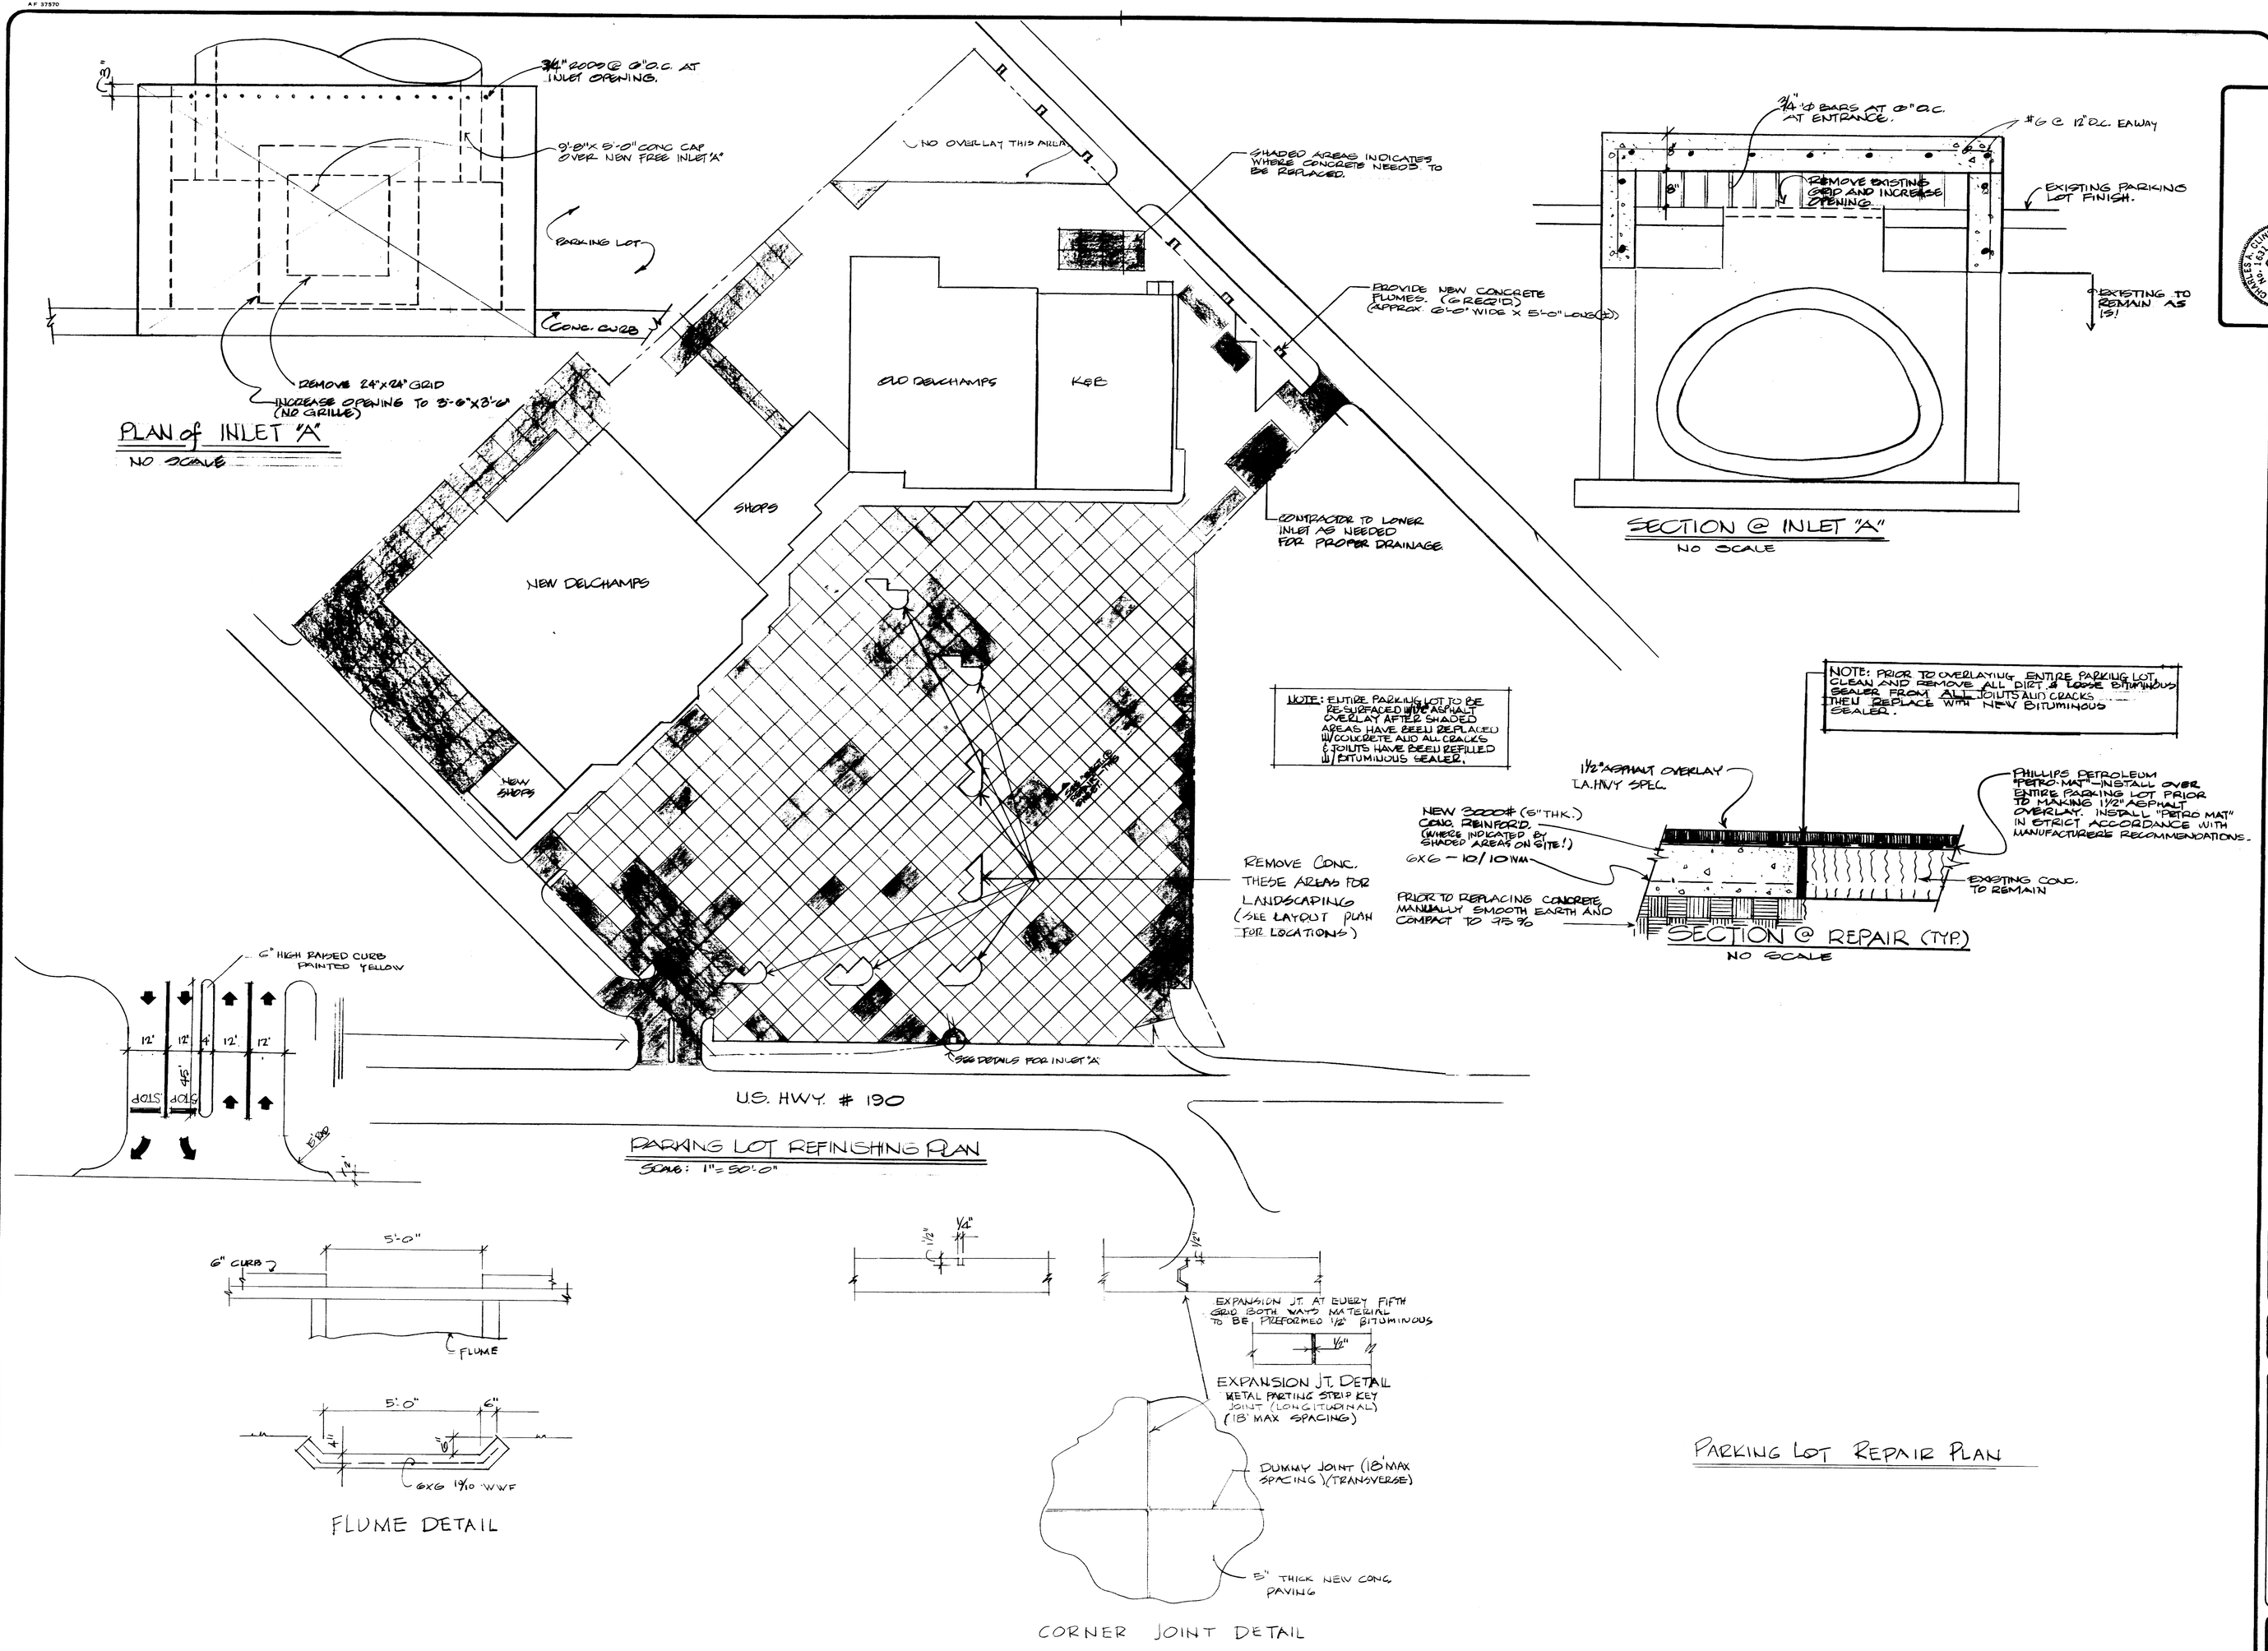

PARKING LOT REPAIR PLAN

charles a. cline ARCHITECT

St. Tammany Square
Covington, Louisiana

SITE

SHEET NO. C-4 OF 4

PARKING LOT REPAIR PLAN

SEQ. 5 OF 53