BLDG. A – RIGHT ELEVATION
SCALE: 3/32=1'-0"




BLDG. A – LEFT ELEVATION
SCALE: 3/32=1'-0"




BLDG. A – REAR ELEVATION
SCALE: 3/32=1'-0"

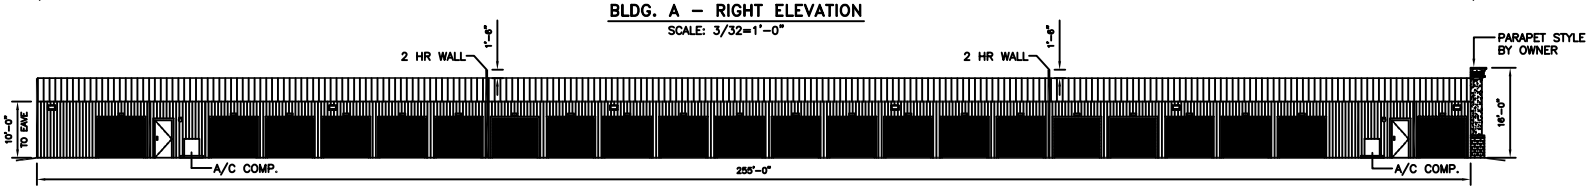


BLDG. A – FRONT ELEVATION
SCALE: 3/32=1'-0"

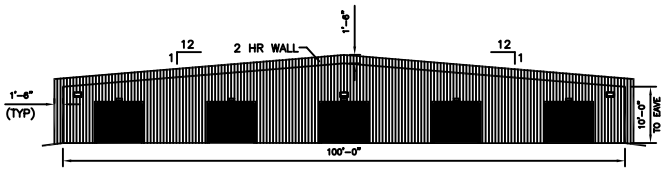


BLDG. B – RIGHT ELEVATION
SCALE: 3/32=1'-0"

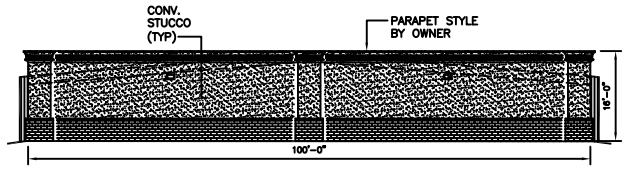


BLDG. B – LEFT ELEVATION
SCALE: 3/32=1'-0"

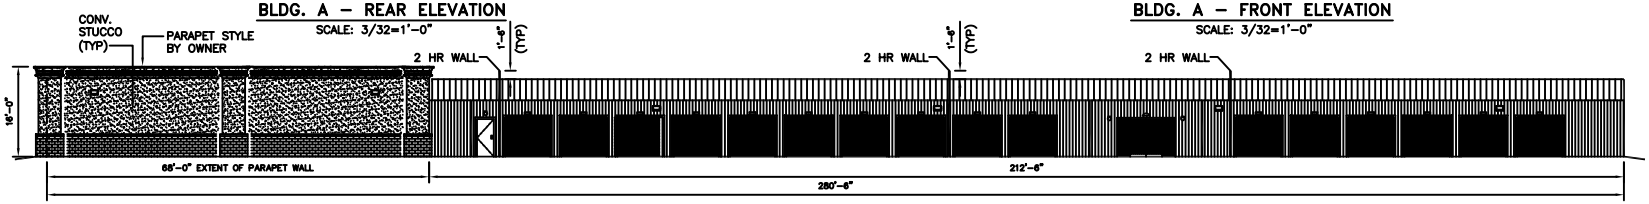


BLDG. B – REAR ELEVATION
SCALE: 3/32=1'-0"

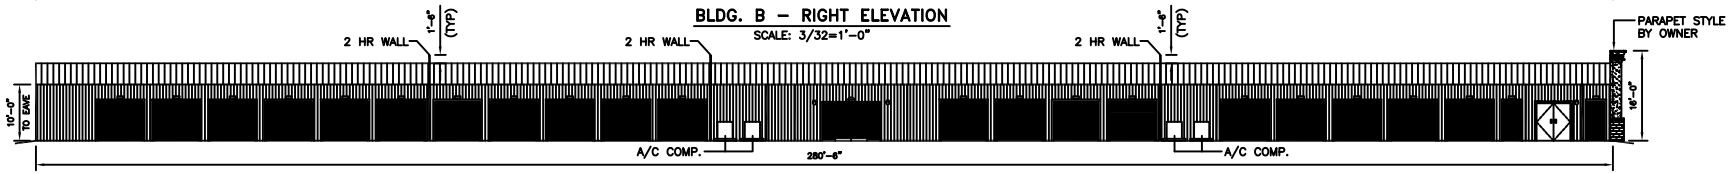


BLDG. B – FRONT ELEVATION
SCALE: 3/32=1'-0"

BLDG.A & B EXTERIOR ELEVATIONS

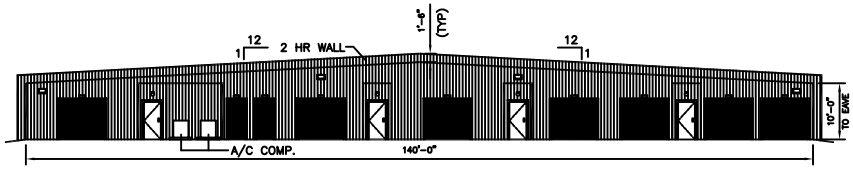JEFF BRELAND
64287 HWY 41
PEARL RIVER, LOUISIANA

PLANET STORAGE

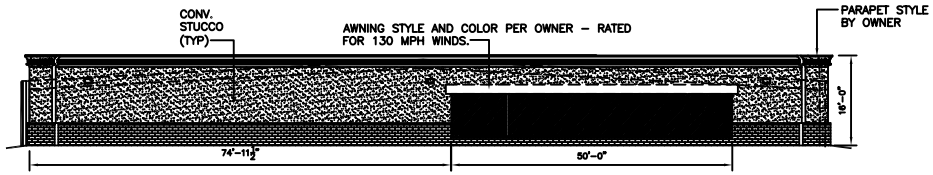DAMMON ENGINEERING, INC.
1095 FLORIDA AVENUE 985-649-5832 SLIDELL, LA. 70458
DAMMONENGINEERING.COM

SCALE:AS NOTED
FILE:
JOB NO. 1757
DATE:6-19-06
SHEET 16
A-7
OF 27