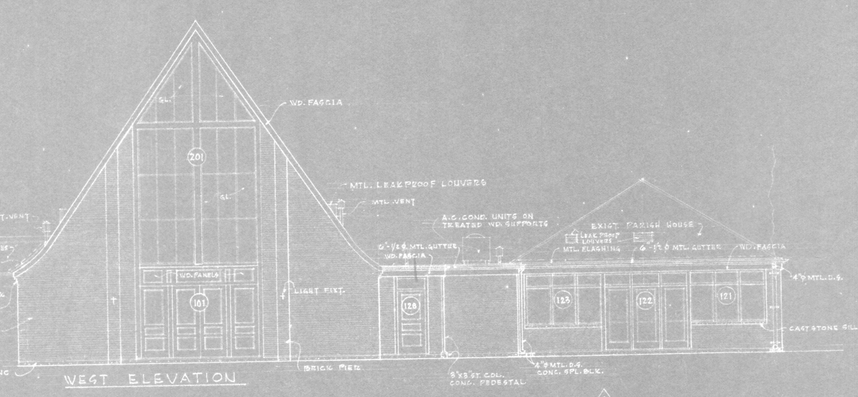

WEST ELEVATION

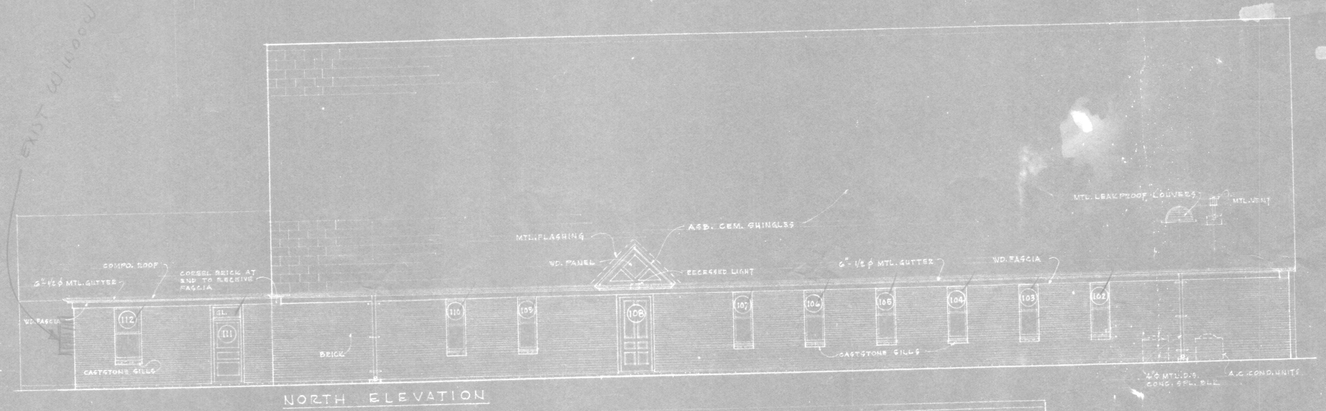

NORTH ELEVATION

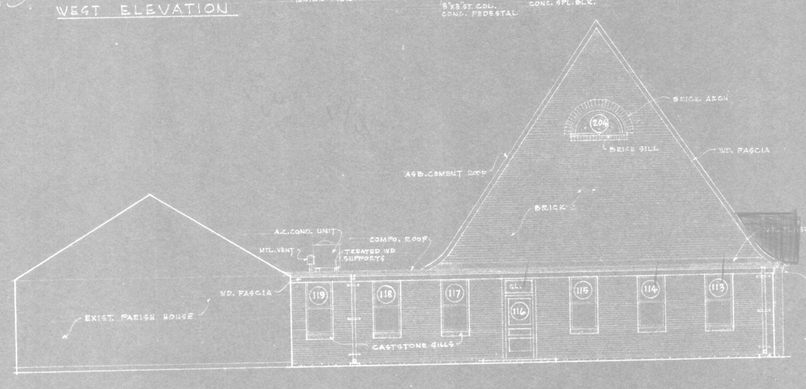

EAST ELEVATION

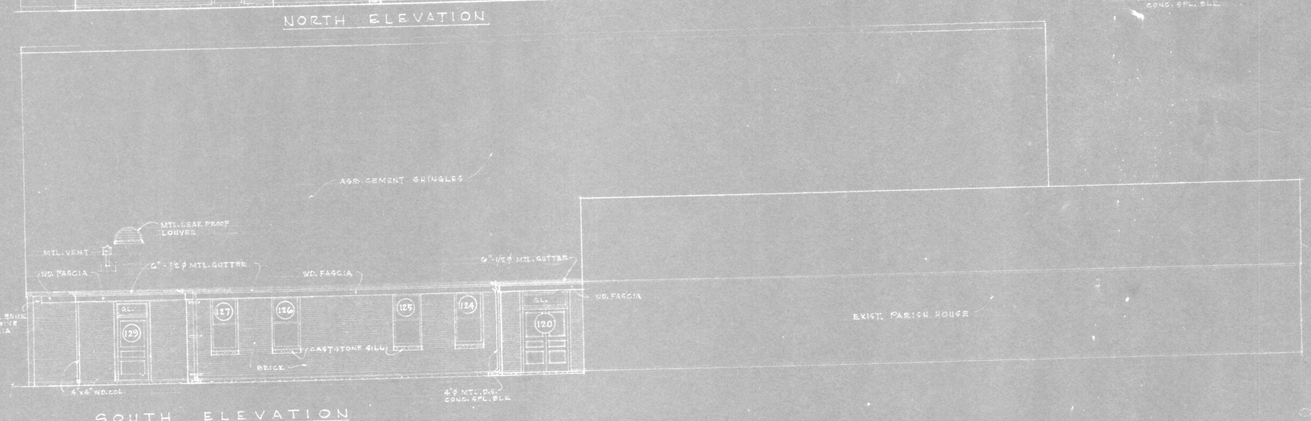

SOUTH ELEVATION

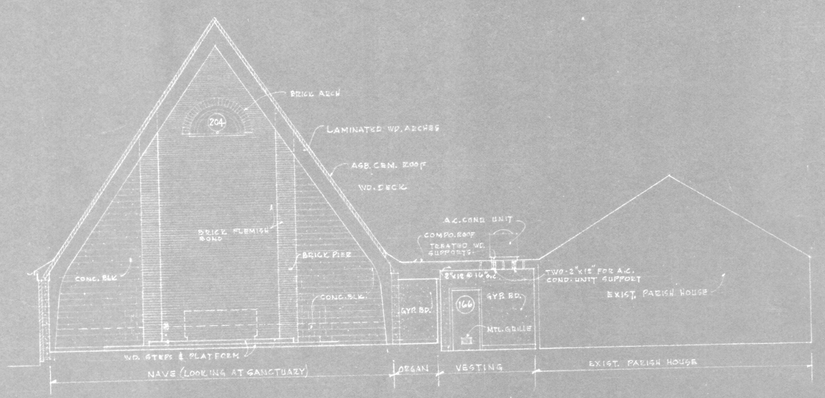

CROSS SECTION

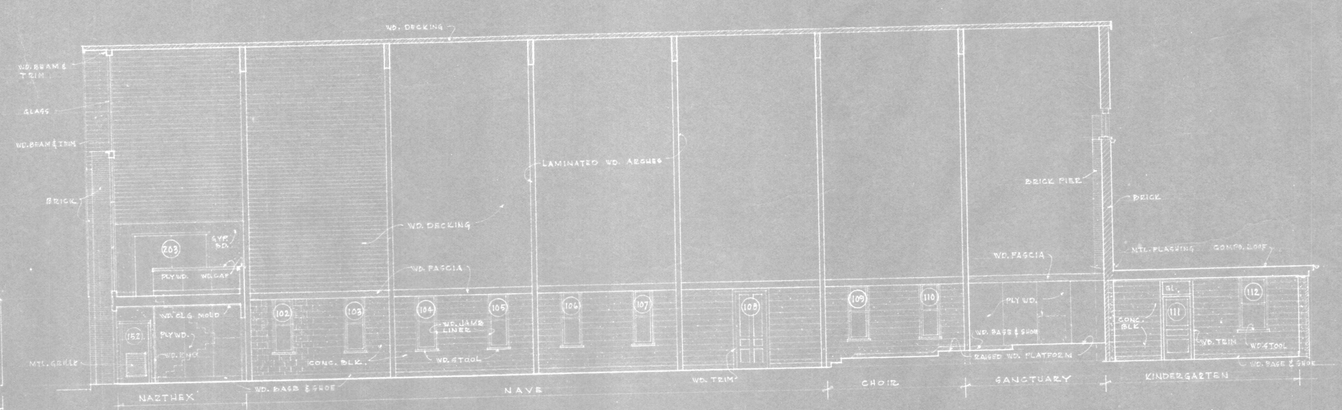

LONGITUDINAL SECTION

SCALE 1/8" = 1'-0"

CHURCH BUILDING FOR
CHRIST EPISCOPAL CHURCH
SLIDELL, LOUISIANA

FREERET AND WOLF - ARCHITECTS
910 CHARTRES ST. NEW ORLEANS, LA.

COMM. No.: 885
DATE: 22 APRIL 1965
REVISED:
SHEET No. A-2 OF 4