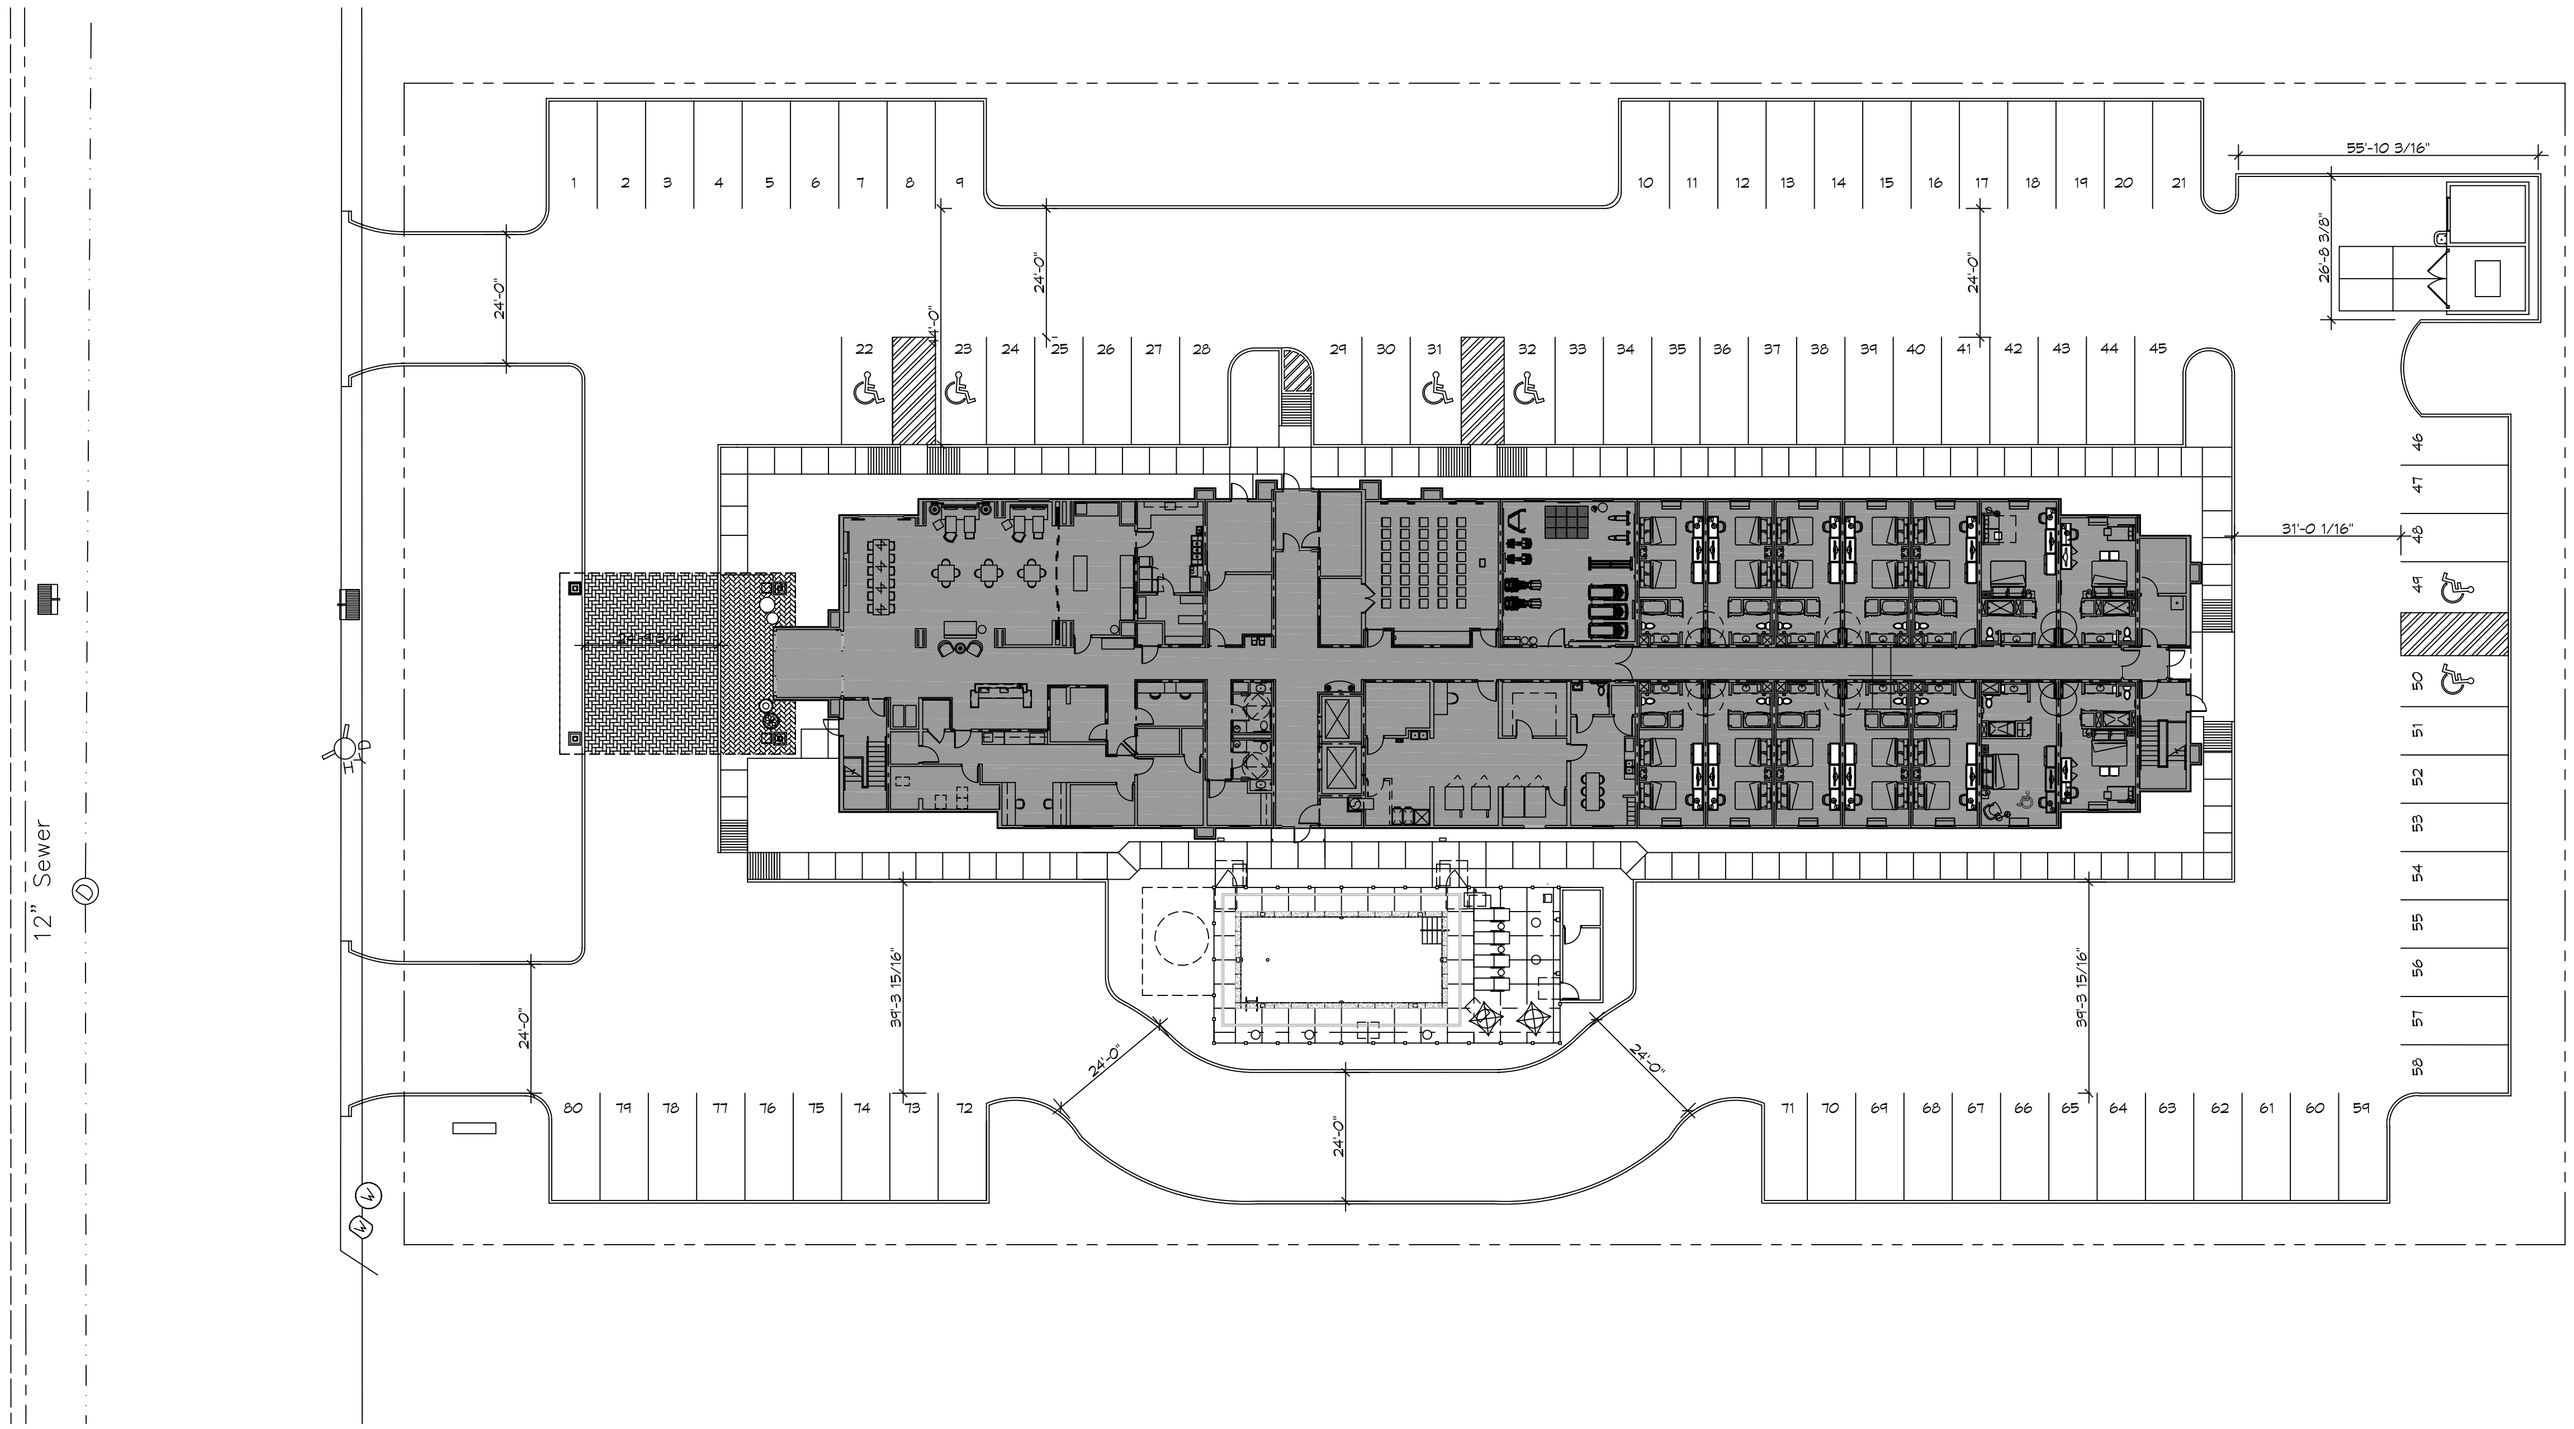

1 SITE PLAN
SCALE: 1" = 20'-0"

PLANNING

ZONED - C1

PROJECT; HAMPTON BY HILTON

(3) THREE STORY WITH (80) EIGHTY GUEST ROOMS

(14) FIVE ON FIRST LEVEL
(33) THIRTY THREE ON SECOND LEVEL
(33) THIRTY THREE ON THIRD LEVEL
TOTAL = 80 ROOMS

TOTAL SQUARE FOOTAGE = 46,128 SQ. FT.
FIRST LEVEL = 15,376 SQ. FT.
SECOND LEVEL = 15,376 SQ. FT.
THIRD LEVEL = 15,376 SQ. FT.

PARKING REQUIREMENTS

TOTAL PARKING SPACES REQUIRED (0.5 PER ROOM) = 40
TOTAL SPACES PROVIDED = 74, INCLUDING 6 HANDICAP = 80 PARKING SPACES

BUILDING ELEVATION

BASE FLOOD ELEVATION = -4.0'
FINISHED FLOOR ELEVATION = TBD

FLOOD ZONE

ZONE "A4"

DAMMON ENGINEERING, INC.
LOUISIANA & MISSISSIPPI
www.dammonengineering.com
info@dammonengineering.com
Ph: 985.649.5832
Chief Engineer: Brian Mistich, PE
Kase Dyson Pitre Surveying
Slidell, LA 70458

#	DESCRIPTION	DATE
	REVISIONS	

SEAL:

PRELIMINARY NOT FOR CONSTRUCTION

A NEW HOTEL
HAMPTON BY HILTON

MIKE DISAI
LOT L-2
LEVY DRIVE
NEW ORLEANS EAST
NEW ORLEANS, LA 70128

JOB No: 2322 | DATE: 04-07-17
DRAWN BY: JAGM | CHECKED BY: CKD

The Dammon Engineering Group, Inc. shall not be responsible for any modifications made to this drawing, and upon request shall be held harmless by the owner and all persons or firms using or relying upon this drawing for any such modifications made without the prior written consent of The Dammon Engineering Group, Inc. This drawing is the property of The Dammon Engineering Group, Inc. and was prepared and developed without cost to the owner for use on the project for which it has been prepared and developed without cost to the owner. It is not to be used on any other project.

SHEET TITLE:
SITE PLAN

DRAWING NUMBER:
C101

SHEET No: of #

FILE NAME: J:\- Hotels-Motels\2322 - Mike Disai - Levy Drive New Orleans\Drawings\Current Drawings\C101 - Site Plan.dwg PLOT DATE & TIME: Wednesday, December 20, 2017 8:33:17 AM