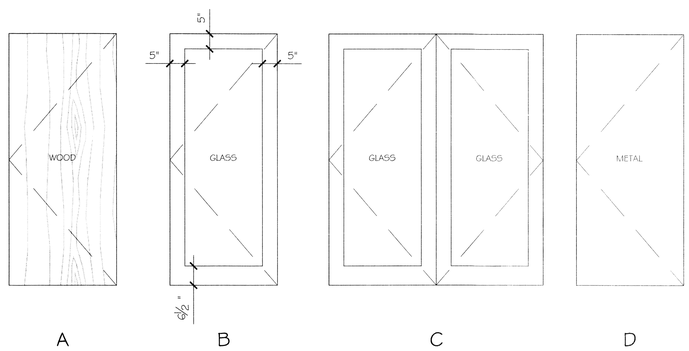

3 DOOR TYPES
SCALE: 1/2" = 1'-0"

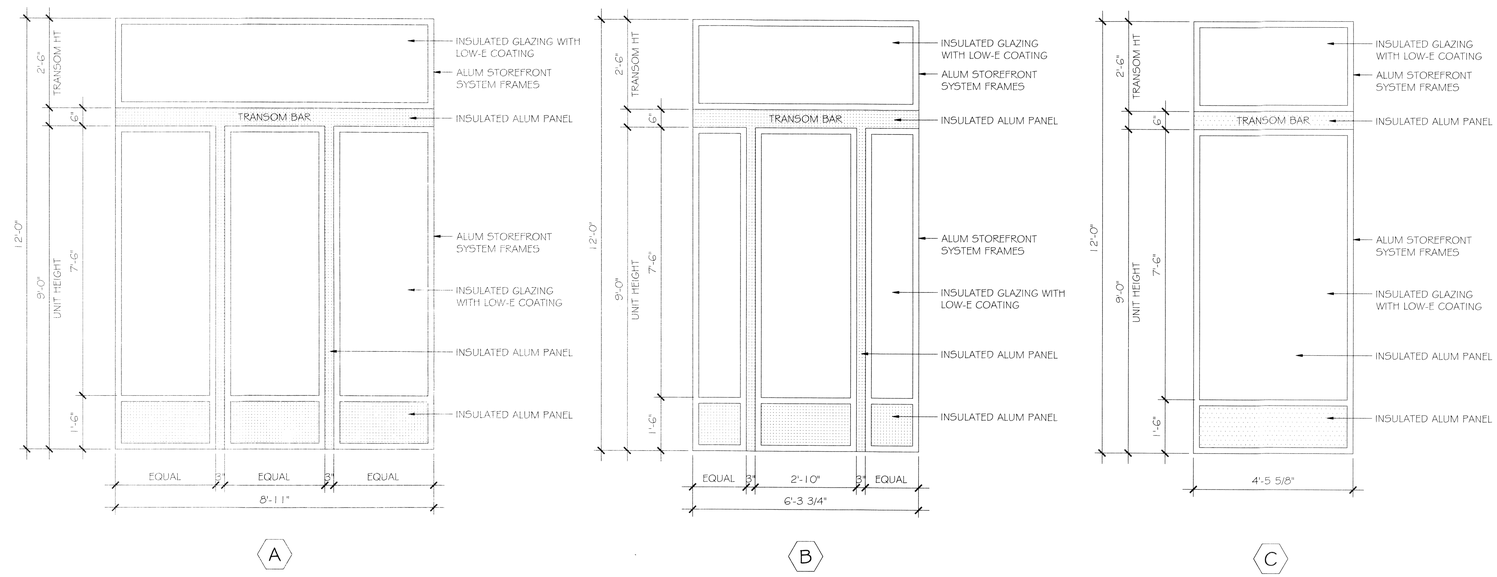

2 WINDOW TYPES
SCALE: 1/2" = 1'-0"

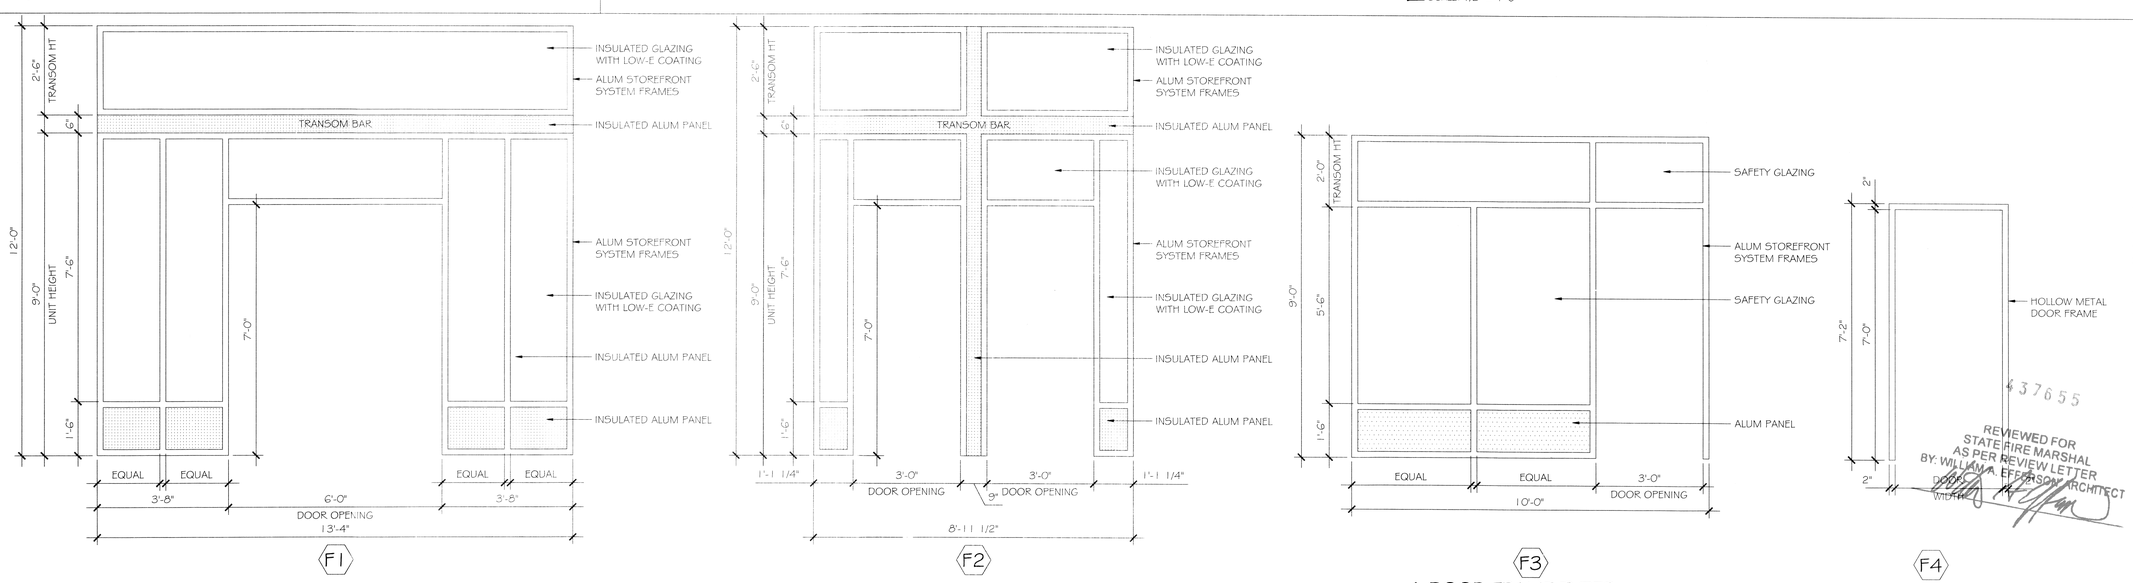

1 DOOR FRAME TYPES
SCALE: 1/2" = 1'-0"

637655

REVIEWED FOR STATE FIRE MARSHAL AS PER REVIEW LETTER BY: WILLIAM A. EFFERSON ARCHITECT

DAMMON ENGINEERING, INC.
Architects & Engineers

CHIEF ENGINEER: EMMETT DAMMON, P.E.
CHIEF ARCHITECT: KEVIN KINCHEN, NCARB
554 OLD SPANISH TRAIL
SLIDELL, LA 70458

dammoneng@bellsouth.net
PHONE: 985 649 5832
FAX: 985 641 5950

NEW COMMERCIAL BUILDING
DR. FARZAD ADULI

LOT 288 MARIGOLD DRIVE
COVINGTON, LA

JOB No:	2178	DATE: 08-16-2013
DRAWN BY:	BSN	CHECKED BY: BSN

REVISIONS

#	DESCRIPTION	DATE

KEVIN J. KINCHEN
REG. No. 5829
STATE OF LOUISIANA
REGISTERED ARCHITECT
8/16/13

WINDOW, DOOR & FRAME TYPES

SHEET No: 8 of 11

A4