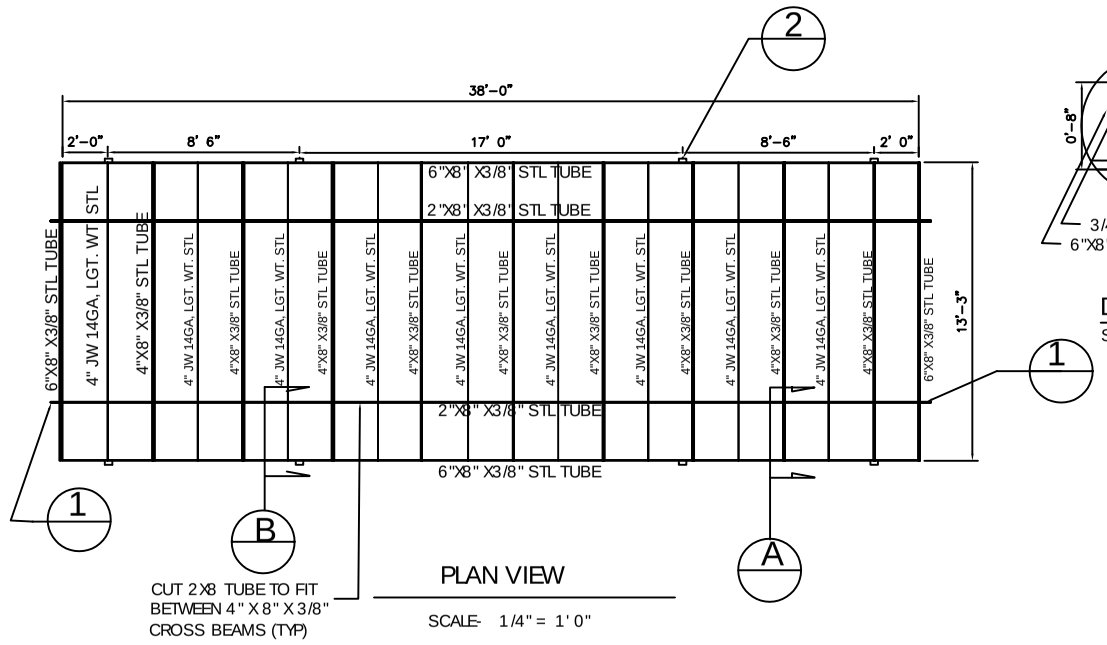

PLAN VIEW

SCALE- 1/4" = 1' 0"

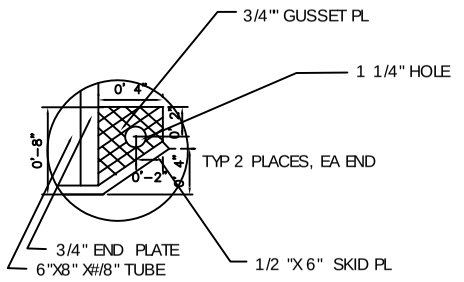

1 1/4" U BOLT CONN.

DETAIL 1

SCALE = NONE

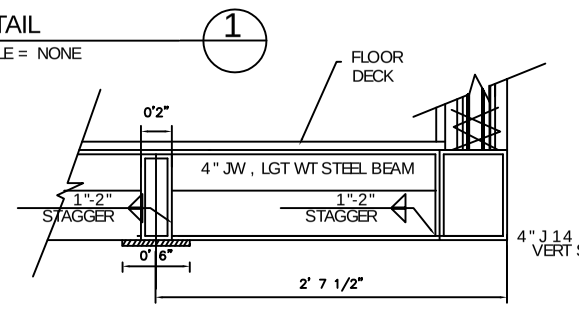

SECTION B

SCALE - NONE

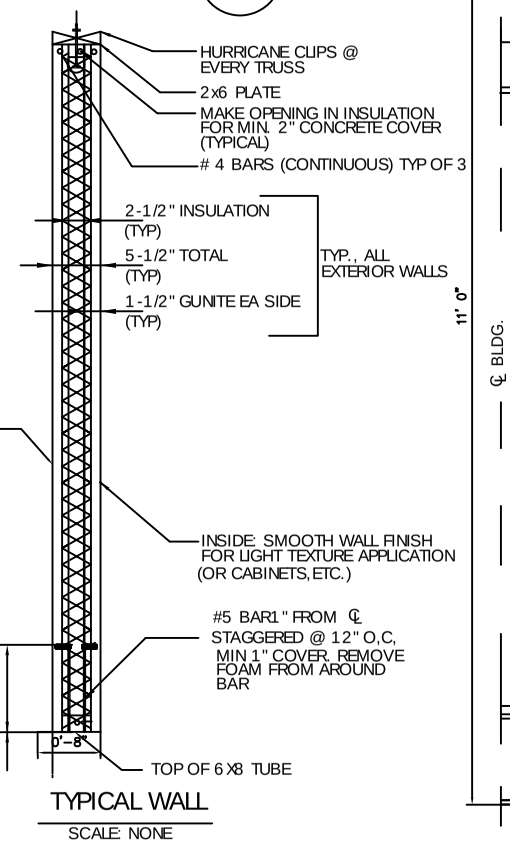

TYPICAL WALL

SCALE: NONE

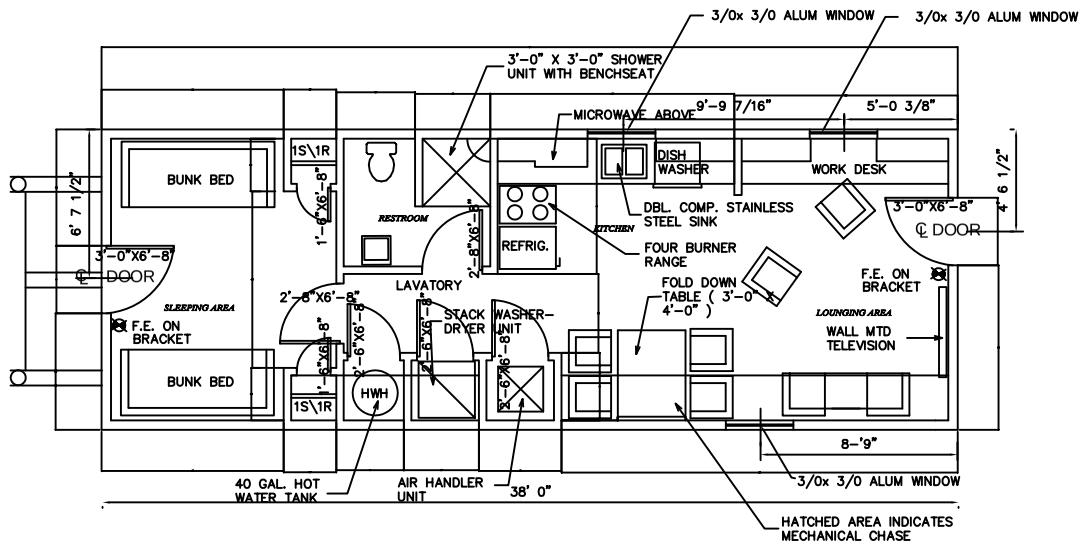

FLOOR PLAN

SCALE 1/4" = 1'-0"

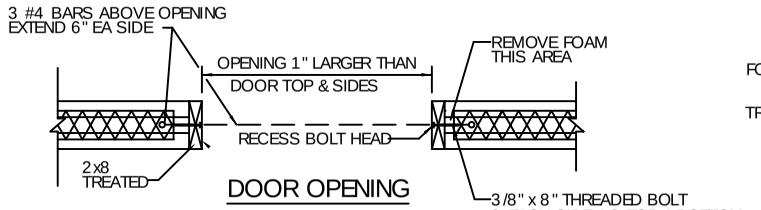

DOOR OPENING (TYPICAL)

SCALE: NONE

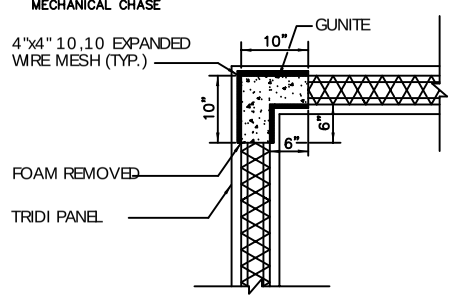

CORNER CONNECTION (TYPICAL)

SCALE: NONE

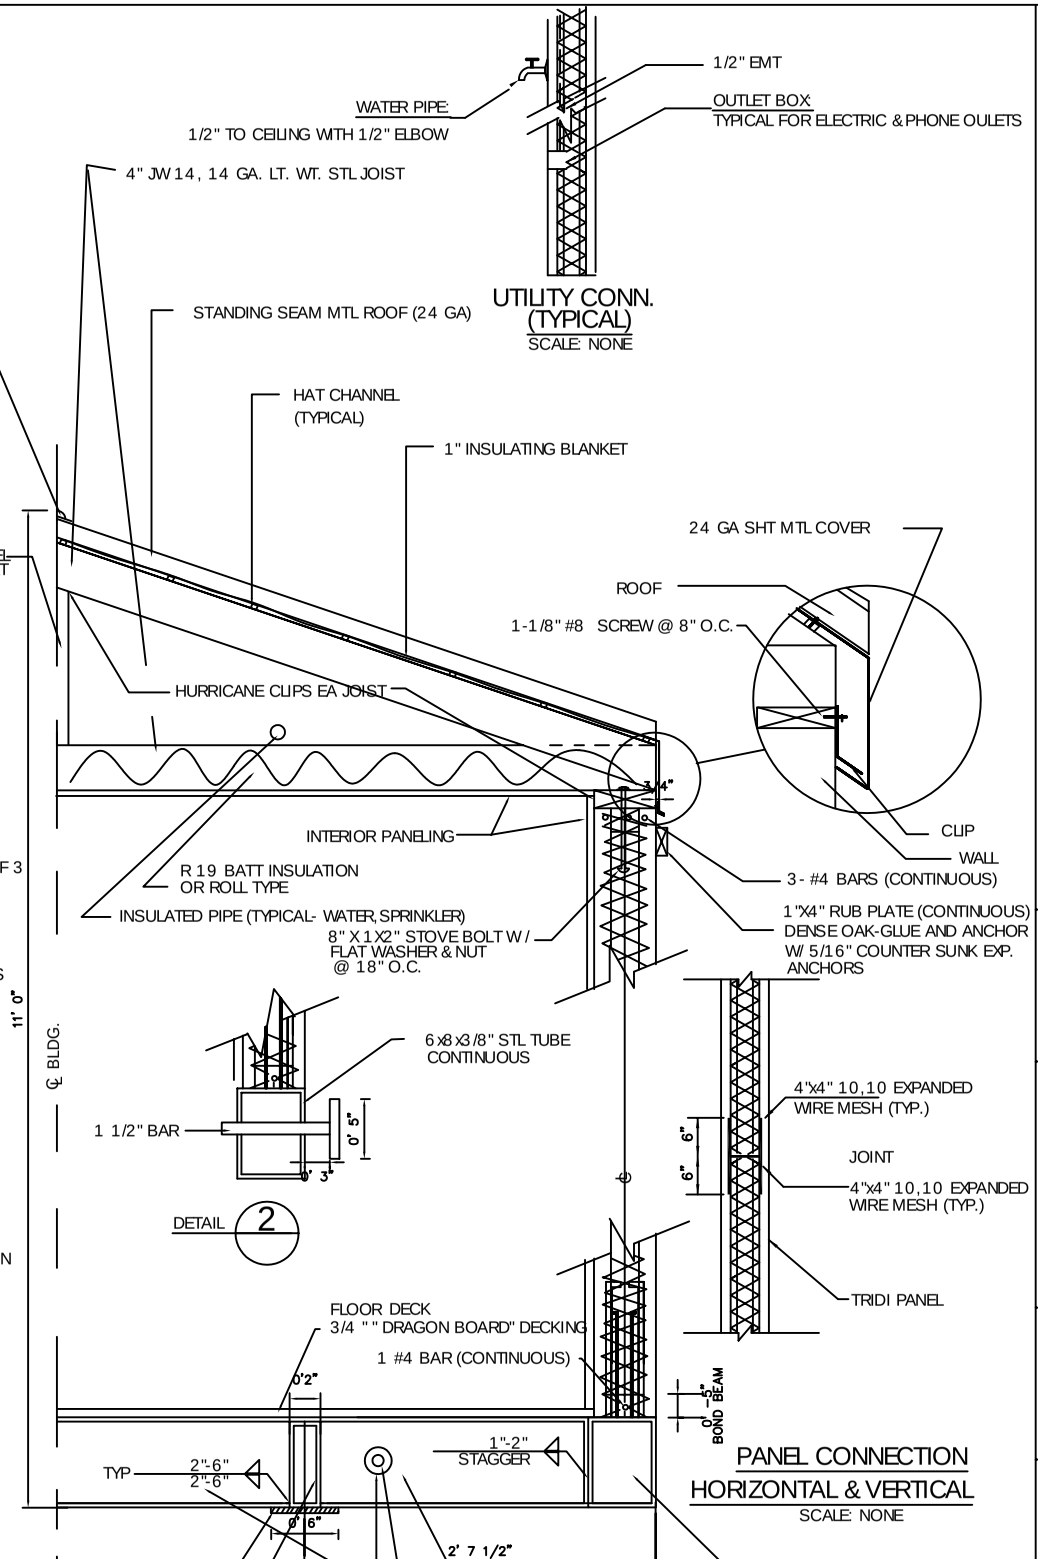

PANEL CONNECTION HORIZONTAL & VERTICAL

SCALE: NONE

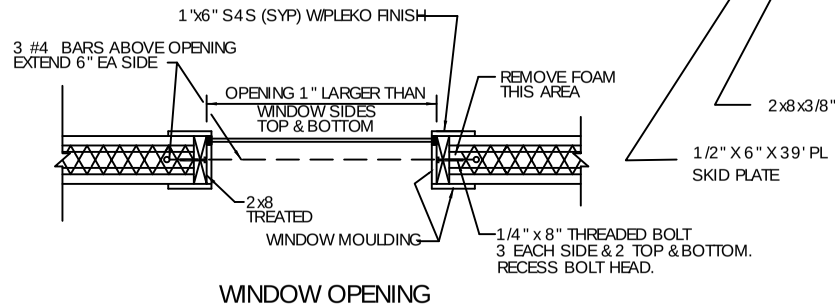

WINDOW OPENING (TYPICAL)

SCALE: NONE

SECTION A

NONE

RATINGS

WIND -140 MPH (WHEN ANCHORED PER HUD REQUIREMENTS)
SNOW - 6"
INSULATION
- EXTERIOR WALLS R= 42
- ROOF / CEILING R= 22
- FLOOR R=

SPRINKLED PER NFPA 101
COMPONANT RATINGS
- EXTERIOR WALLS 1 HR
- ROOF- NONE
- FLOOR 1 HR
- DOORS - 1HR

NOTES:

1. WHERE FOAM IS REMOVED FROM ANY SECTION OF PANEL, USE EXPANDED METAL LATH FOR BACK UP WHEN SHOOTING GUNITE.
2. LAP STEEL BARS MINIMUM OF 16" AT SPLICES.
3. SHOTCRETE SHALL BE MINIMUM 4000 PSI.
4. REBAR SHALL BE f y 60000 PSI
5. WELD CAP ON OPEN ENDS OF ALL OPEN STEEL TUBES
6. ALL FRAME WELDING SHALL BE CONTINUOUS, WITH 1/4" FILLET, UNLESS SHOWN OTHERWISE.
7. ROOF TRUSSES ROOF AND CEILING JOIST, HAT CHANNELS AND CONNECTIONS TO LGT. WT. METAL SHALL BE WITH APPROPRIATE SHT METAL SCREWS. BRACE ROOF IN LONGTUDINAL DIRECTION WITH X BRACING EVERY OTHER RAFTER.

DAMMON ENGINEERING, INC.

CHIEF ENGINEER
EMMETT
DAMMON, P.E.

CHIEF ARCHITECT
ROBERT
WILTSE

1095 FLORIDA AVENUE
SLIDELL, LA. 70458
OFFICE: 985-649-5832
FAX: 985-641-5950

WEBSITE:
WWW.DAMMONENGINEERING.COM

EMAIL:
DAMMONENG@BELLSOUTH.NET

ARCHITECTURE

ENGINEERING

STUDIES

PLANNING

INVESTIGATION

EXPERT WITNESS

OFFICE / -QUARTERS

JERRY GIBBENS
LAFYEITE, LA.

REV:

SCALE: AS NOTED

JOB#:

DATE: 04/1811/08

SHEET

S–1