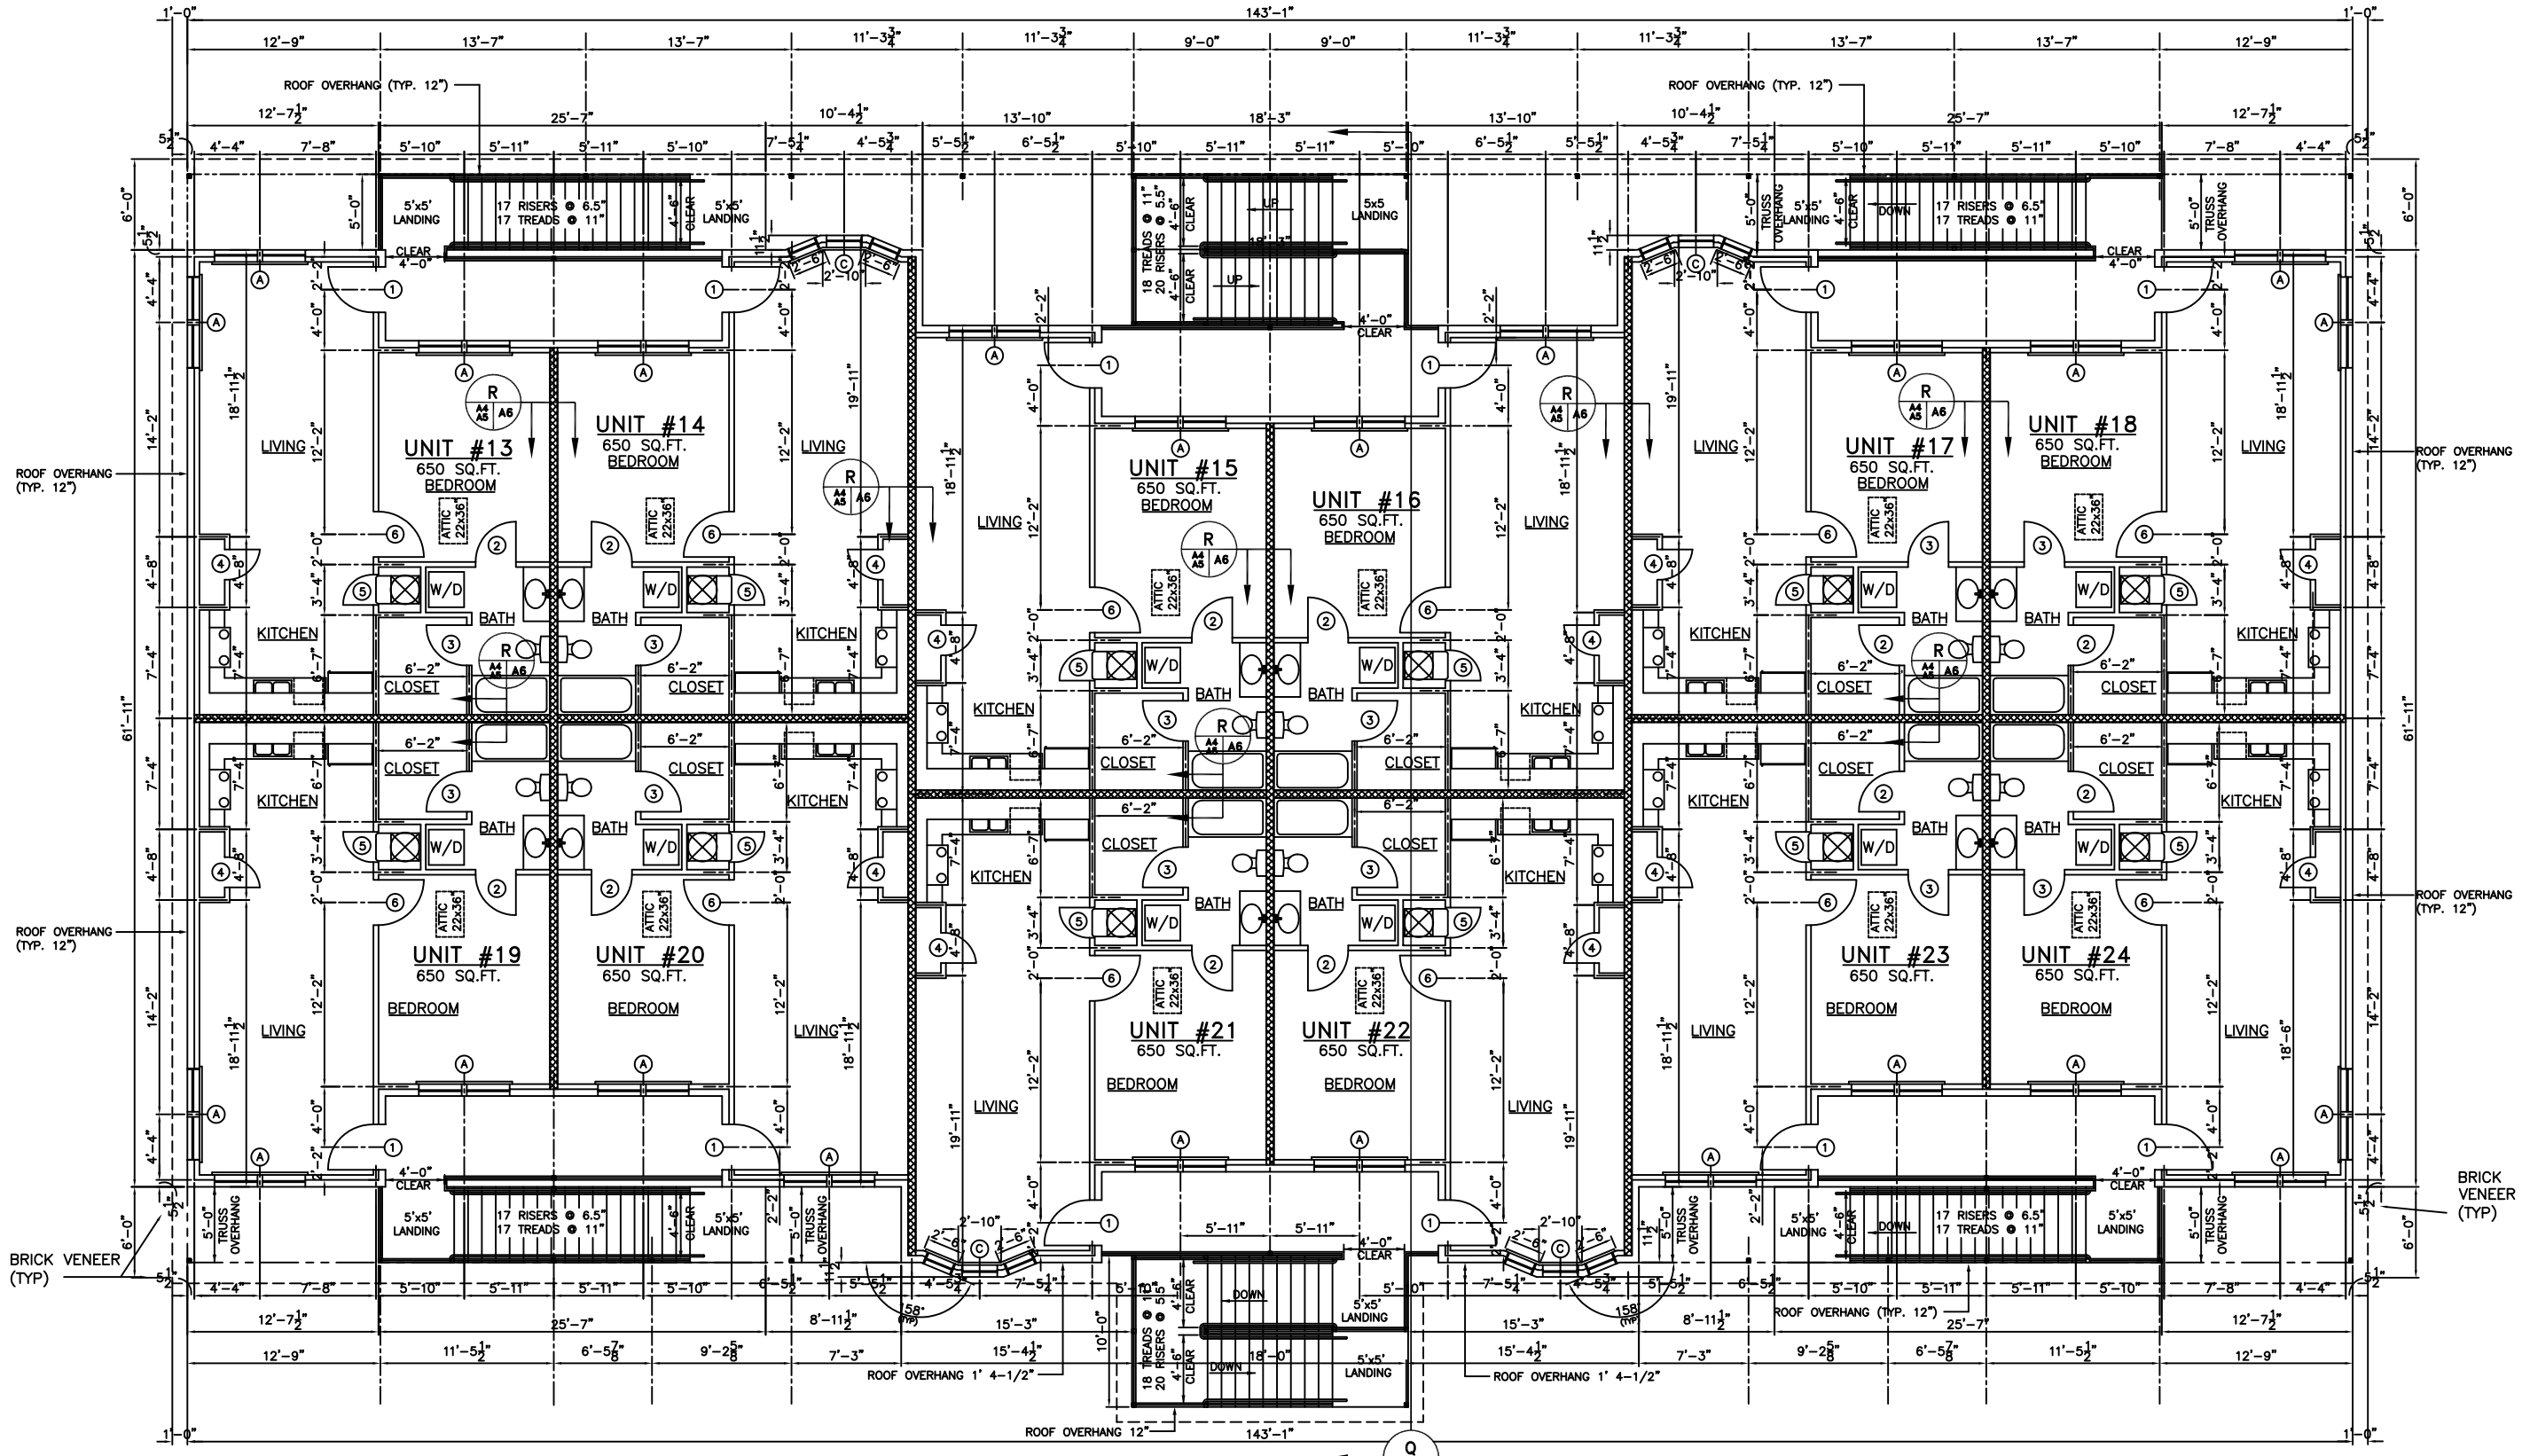


## SECOND FLOOR PLAN

SCALE: 3/16"=1'-0"

## DOOR & HARDWARE SCHEDULE

| DOOR | TYPE: HOLLOW WOOD | TYPE: HOLLOW METAL | TYPE: ALUM./GLASS | TYPE: SOLID WOOD | TYPE: STEEL | FRAME: ALUMINUM | FRAME: WOOD | HINGE: DBL. SWING | HINGE: BUTT | HINGE: BARN/CAMPY | LOCK: PASSAGE | LOCK: PRIVACY | LOCK: DEAD BOLT | LOCK: NOTED HANDLE | LOCK: PUSH PULL | LOCK: PANIC | ACCESSORIES: THRESHOLD | ACCESSORIES: WEATHERSTRIP | ACCESSORIES: DOOR STOP | ACCESSORIES: ALARM | ACCESSORIES: PEEP HOLE | REMARKS |
|---|---|---|---|---|---|---|---|---|---|---|---|---|---|---|---|---|---|---|---|---|---|---|
| 1 3'0x6/8x1 3/4" | | ● | | | ● | | | | ● | | | | ● | ● | | | ● | ● | ● | ● | ● | ENTRANCE |
| 2 2/8x6/8x1 3/4" | ● | | | | | | | ● | ● | | | ● | | | | | | | | | | BATHROOM |
| 3 2/0x6/8x1 3/4" | ● | | | | | | | ● | ● | | | | | | | | | | ● | | | CLOSET |
| 4 2/0x6/8x1 1/2" | ● | | | | | | | ● | ● | | | ● | | | | | | | | | | PANTRY |
| 5 2/0x3/4x1 1/2" | ● | | | | | | | ● | ● | | | ● | | | | | | | ● | | | MECH. CLOSET |
| 6 3'0x6/8x1 3/4" | ● | | | | | | | ● | ● | | | ● | | | | | | | ● | | | BEDROOM |
| 7 (2) 2/6x6/8x1 1/2" | ● | | | | | | | ● | ● | | | ● | | | | | | | | | | BI-FOLD |
| 8 3'0x6/8x1 3/4" | ● | | | | | | | ● | ● | | ● | | | | | | | | | | | HCP. BATHROOM |
| 9 1'0x6/8x1 3/4" | | ● | | | ● | | | | ● | | | | | ● | | | | | | | | SPRK. RISER |

## WINDOW SCHEDULE

| WINDOW | TYPE: FIXED | TYPE: VERTICAL SLIDE | TYPE: WING SASH | FRAME: STEEL | FRAME: ALUMINUM | FRAME: WOOD | GLASS: TINTED | GLASS: PLAIN | GLASS: INSULATED | LITES: 2/1 | LITES: 4/4 | LITES: 6/6 | LITES: NONE | ACCESSORIES: SCREEN | ACCESSORIES: SHUTTER | ACCESSORIES: NONE | ACCESSORIES: ALARM | REMARKS |
|---|---|---|---|---|---|---|---|---|---|---|---|---|---|---|---|---|---|---|
| A (2) 3'0x5/0 | ● | | | | ● | | | | ● | | | ● | | | | | ● | |
| B 3/0x3/0 | ● | | | | ● | | | | ● | | | ● | | | | | ● | |
| C 3'0"x6'0" or (2) 2'0"x6'0" | ● | | | | ● | | | | ● | | | ● | | | | | ● | BAY WINDOWS |

## LEGEND

- (9-1/2") 1 HR. WALL TO ROOF DECKING GA FILE# WP 3370
- ■ – 3x3 SQ. MTL. COLUMN W/ WHITE VINYL SLEEVE TO EAVE (TRUSS SUPPORT)
- □ – 3x3 SQ. MTL. COLUMN W/ WHITE VINYL SLEEVE AS NEEDED FOR STAIRCASE SUPPORT

## NOTE!

THIS DESIGN AND PLAN IS TO BE USED (TYPICALLY) FOR BUILDINGS 5&6 AS INDICATED ON THE SITE PLAN. (SHEET C-1)

## NOTE!

ALL INTERIOR PARTITION WALLS SHALL EXTEND TIGHT TO ROOF AND TIGHT TO ROOF EAVE WITHIN ATTIC SPACE.

## 2ND FLOOR

| | |
|---|---|
| UNIT #13 | 650 SQ. FT. |
| UNIT #14 | 650 SQ. FT. |
| UNIT #15 | 650 SQ. FT. |
| UNIT #16 | 650 SQ. FT. |
| UNIT #17 | 650 SQ. FT. |
| UNIT #18 | 650 SQ. FT. |
| UNIT #19 | 650 SQ. FT. |
| UNIT #20 | 650 SQ. FT. |
| UNIT #21 | 650 SQ. FT. |
| UNIT #22 | 650 SQ. FT. |
| UNIT #23 | 650 SQ. FT. |
| UNIT #24 | 650 SQ. FT. |
| TOTAL SECOND FLOOR | 7,800 SQ. FT. (INHABITABLE SPACE) |

REVISED:5-15-06

FLOOR PLAN

BRIAN RIENE
JOSEPH STREET
SLIDELL, LOUISIANA

SUN VALLEY APARTMENTS PHASE 2

DAMMON ENGINEERING, INC.
1095 FLORIDA AVENUE 985-649-5832 SLIDELL, LA. 70458
DAMMONENGINEERING.COM

SCALE:AS NOTED

FILE:

JOB NO.1697

DATE:01-06-06

SHEET 15

A-5

OF 28