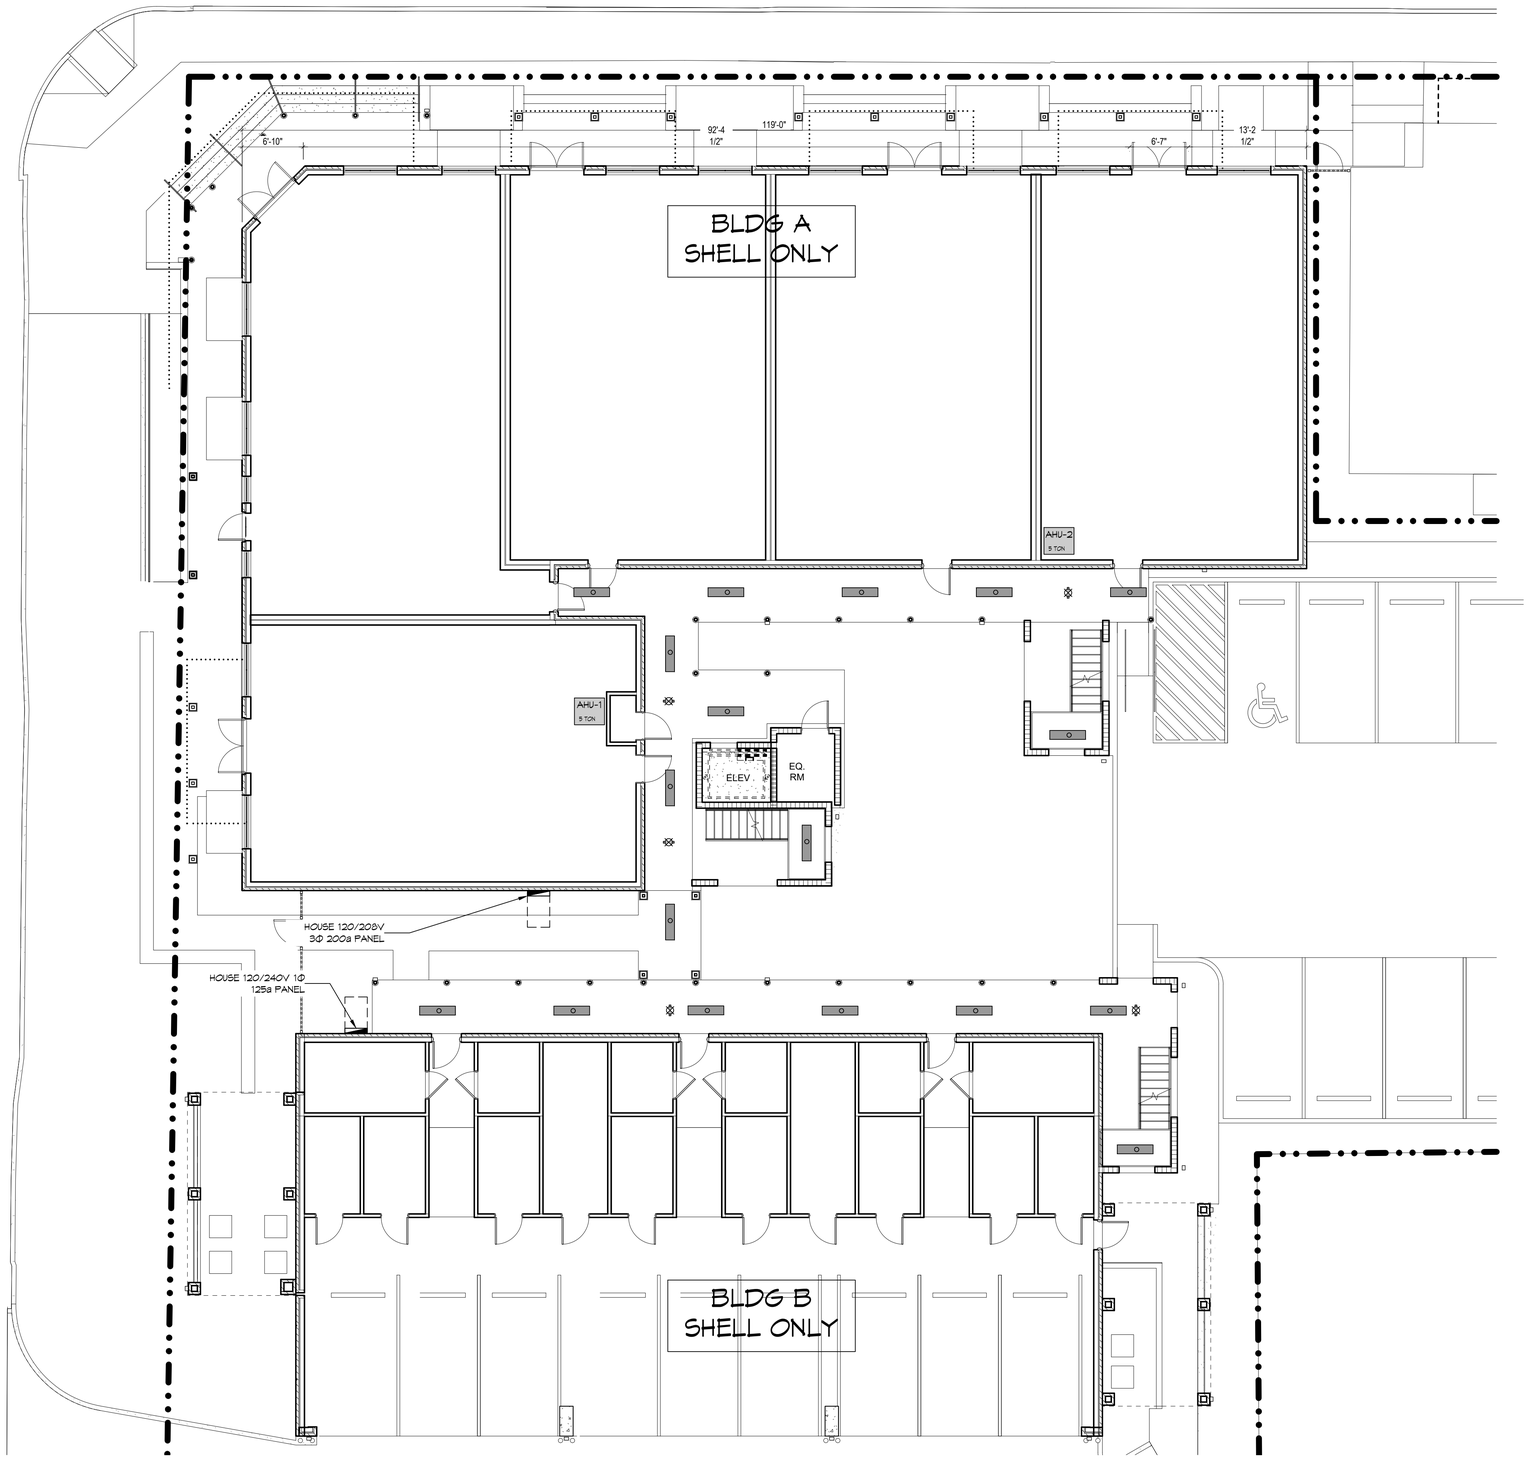

5 FIRST FLOOR LIGHTING PLAN
SCALE: 1/8" = 1'-0"

DAMMON ENGINEERING, INC.
LOUISIANA & MISSISSIPPI

www.dammonengineering.com
info@dammonengineering.com
PH: 985.649.5832

Chief Engineer: Brian Mastich, PE
554 Old Spanish Trail
Slidell, LA 70458

#	DESCRIPTION	DATE

REVISIONS

SEAL:

SHELL BUILDING
SQUARE 5
OFFICE AND RETAIL MIXED USE AND RESIDENTIAL CONDOMINIUMS

BOSTON STREET AND VERMONT STREET,
COVINGTON, LA 70433

JOB No: 2492 DATE: 3/1/2024
DRAWN BY: DPD CHECKED BY: BAM

THIS DRAWING IS THE PROPERTY OF DAMMON ENGINEERING, INC. THE USE OF THIS DRAWING OR ANY PART THEREOF FOR ANY OTHER PROJECT OR PURPOSE IS PROHIBITED WITHOUT THE WRITTEN CONSENT OF DAMMON ENGINEERING, INC. ALL RIGHTS RESERVED.

SHEET TITLE:
FIRST FLOOR LIGHTING PLAN

DRAWING NUMBER:
E103

SHEET No: 17 of #

FILE NAME: J:_ARCHIVES\2492 - Bakkon - Square 5 - Covington\Drawings\Current\103 - 1st Flr Lighting Plan.dwg PLOT DATE & TIME: Wednesday, March 13, 2024 9:13:07 AM