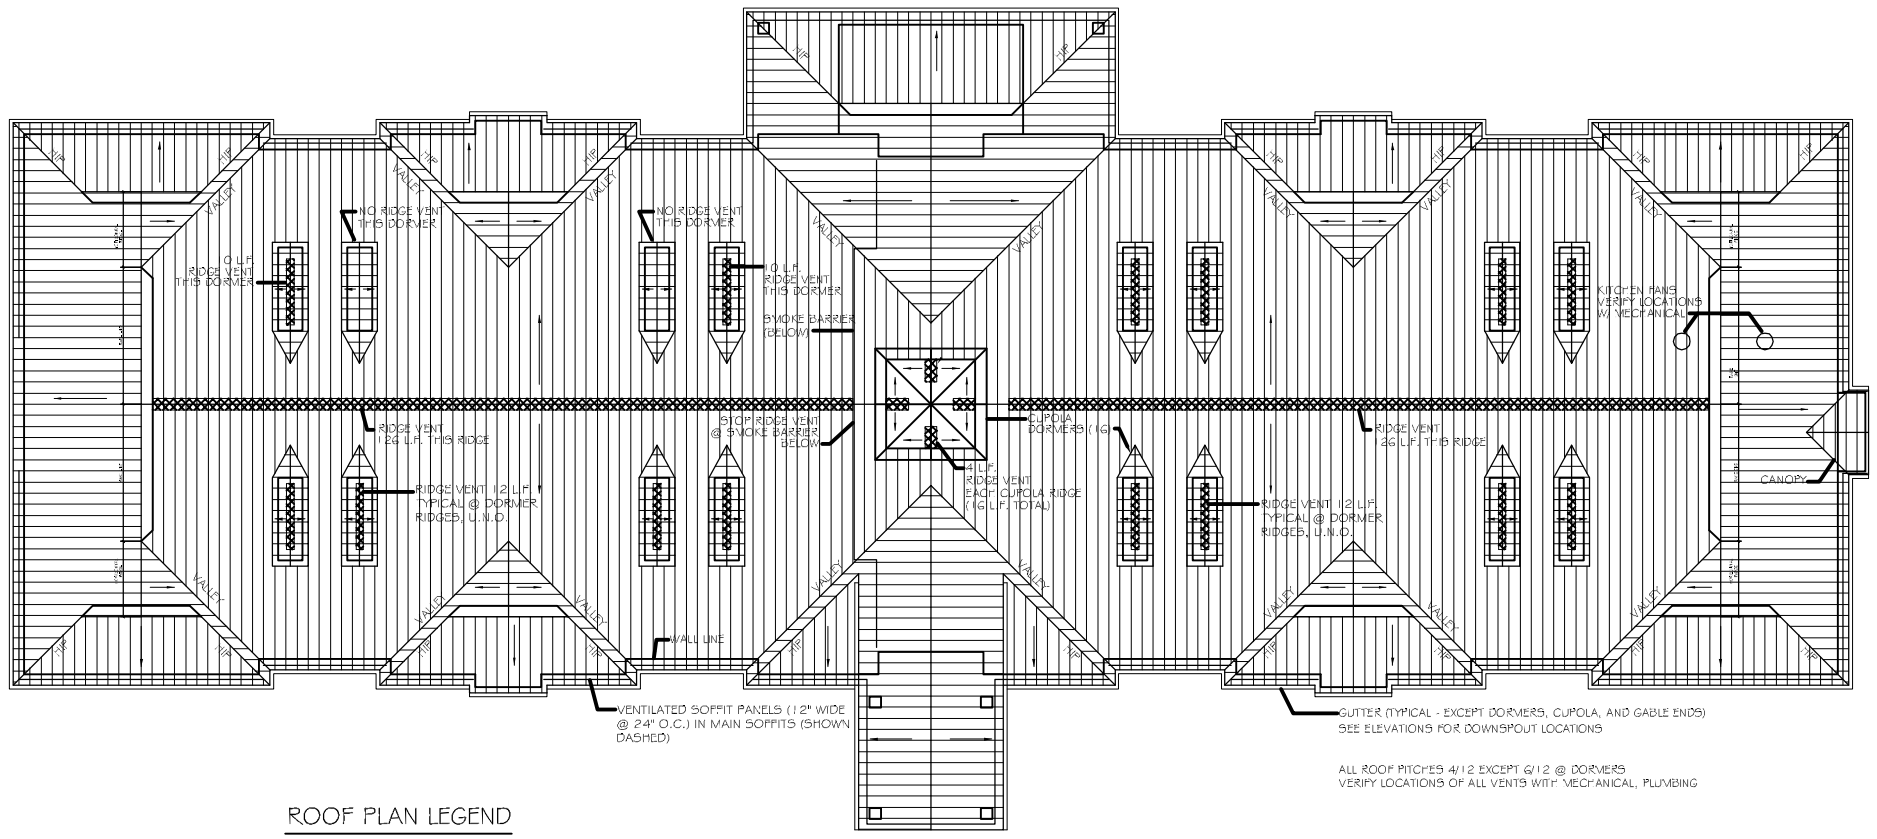

ROOF PLAN LEGEND

- SOFFIT W/ VENTILATED PANELS
- RIDGE VENTS
- ROOF SLOPE
- ROOF RAFTER - 2x6 @ 24" O.C. (TYP)

ROOF FRAMING PLAN

SCALE: 1/16"= 1'-0"

NOTE:

ALL ROOF FRAMING RAFTERS SHALL BE 2x6 LUMBER @ 24" O.C. UNLESS OTHERWISE NOTED.

DAMMON
ENGINEERING, INC.

CHIEF ENGINEER
EMMETT
DAMMON, P.E.

CHIEF ARCHITECT
ROBERT
WILTSE

1095 FLORIDA AVENUE
SLIDELL, LA. 70458
OFFICE: 985-649-5832
FAX: 985-641-5950

WEBSITE:
WWW.DAMMONENGINEERING.COM

EMAIL:
DAMMONENG@BELLSOUTH.NET

ARCHITECTURE

ENGINEERING

STUDIES

PLANNING

INVESTIGATION

EXPERT WITNESS

ANDERSON
MEMORY CARE
4104 DAUPHINE ST.
SLIDELL, LA
70458

ROOF
ROOF FRAMING
SYSTEM
NOTES

REV:

SCALE: AS NOTED

JOB#:

DATE: 8-17-10

SHEET

S-7

OF