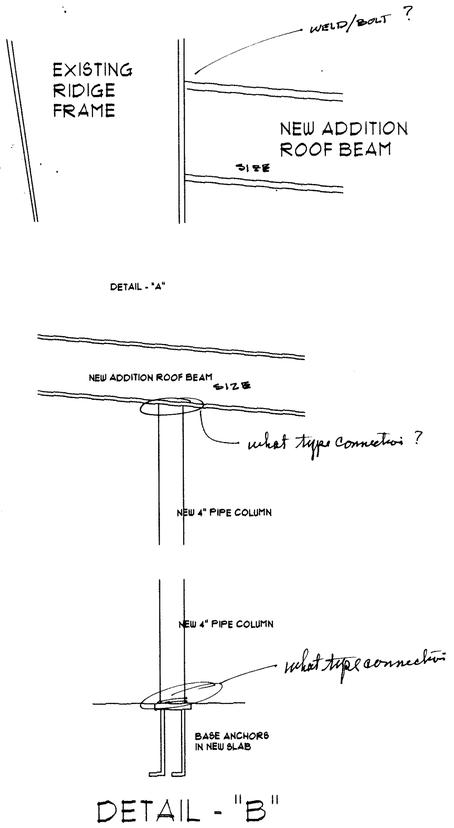

DETAIL - "B"

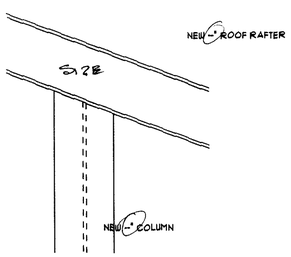

DETAIL - "C"

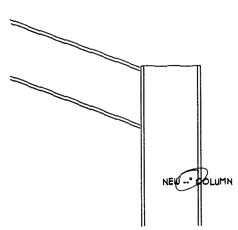

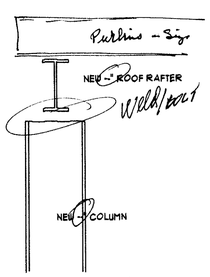

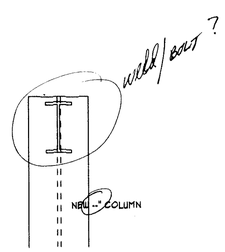

DETAIL - "D"

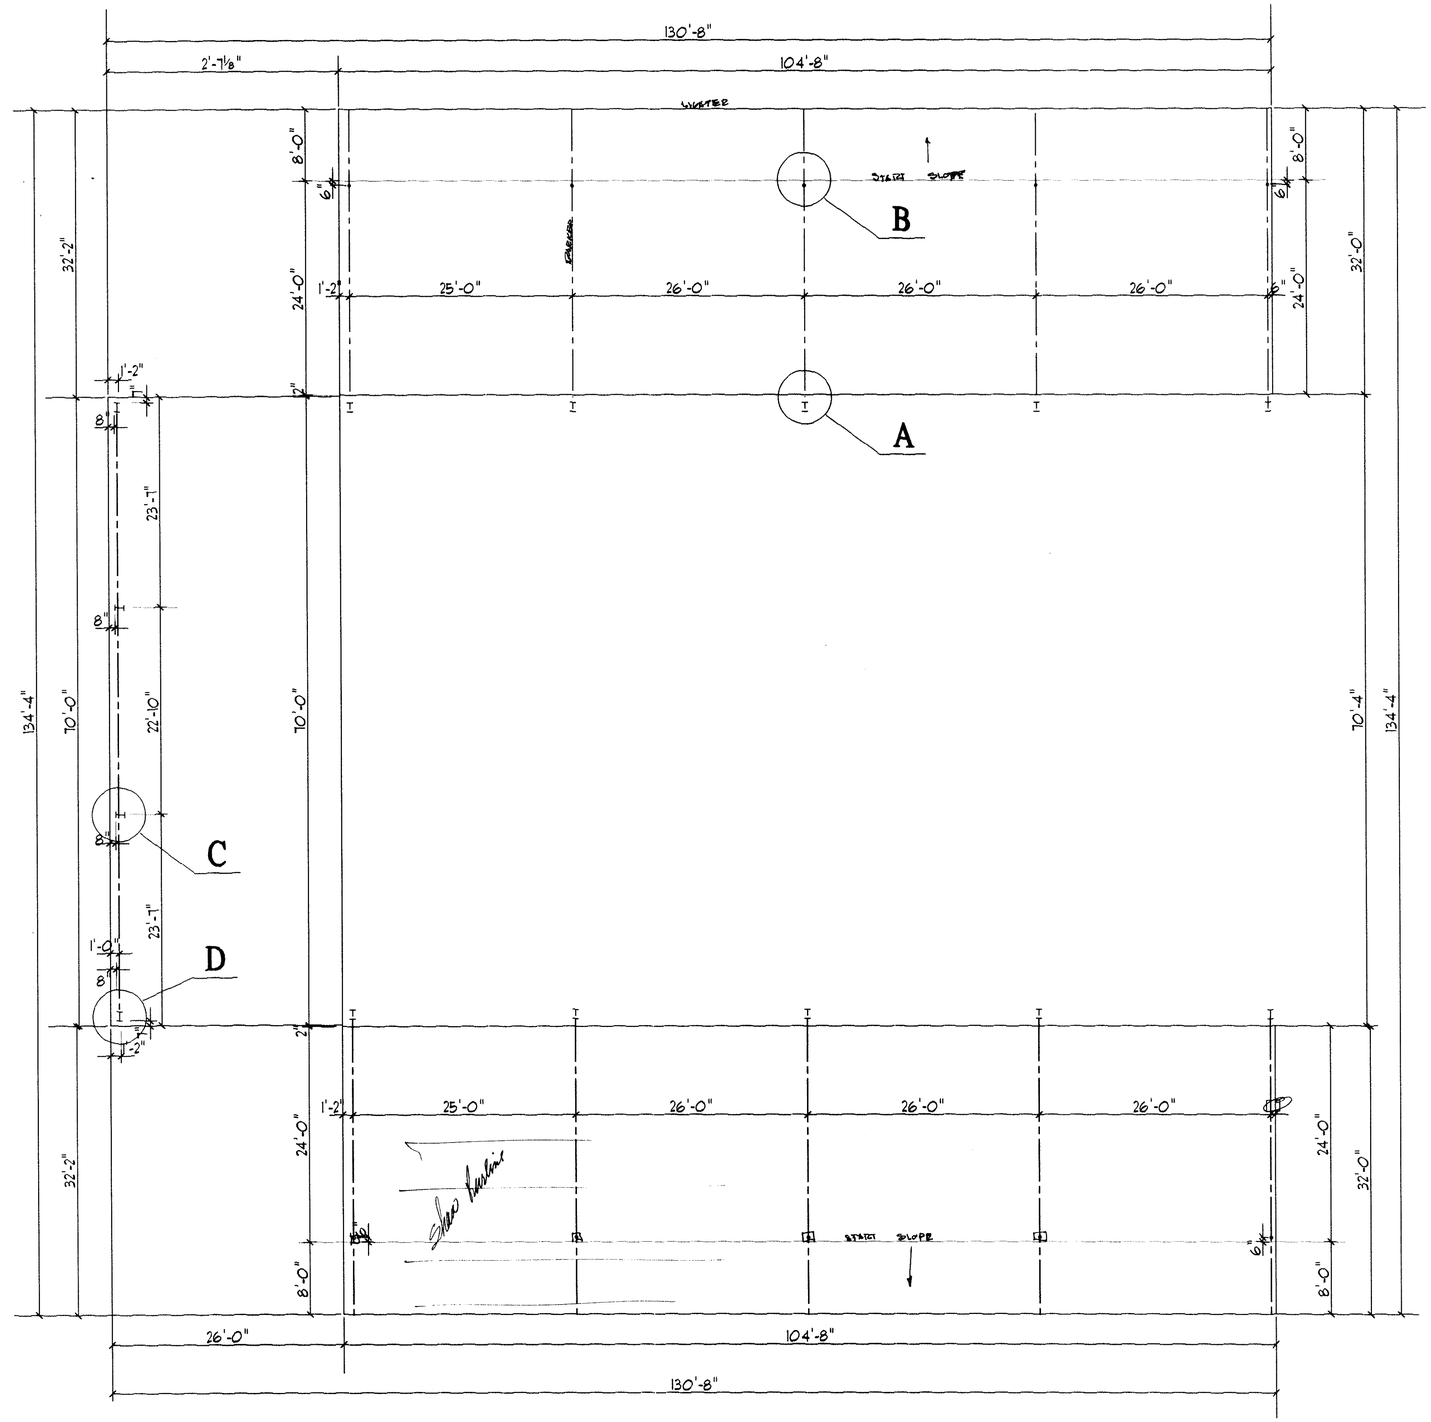

STRUCTURAL STEEL LAYOUT

SCALE: 1/8" = 1'-0"

DON MCMATH CONSTRUCTION
2990 GAUSE BLVD EAST
SLIDELL LOUISIANA
504-641-4070

CHRIST EPISCOPAL SCHOOL
GYM EXPANSION
LA HWY #21 & CHRISTWOOD BLVD
COVINGTON, LOUISIANA

SQUARE FOOTAGE	
AREAS OF EXPANSION	
- RIGHT EXPANSION	2,496
- LEFT EXPANSION	2,496
- REAR EXPANSION	1,820
TOTAL EXPANSION	6,812

DATE: 1 APRIL 00

JOB NO. 00-18

SHEET
12
OF SHEETS