NOTE:

THIS DRAWING SHOWN FOR ILLUSTRATION PURPOSES ONLY AND EQUIPMENT SHALL BE INSTALLED TO MEET FIELD REQUIREMENTS.

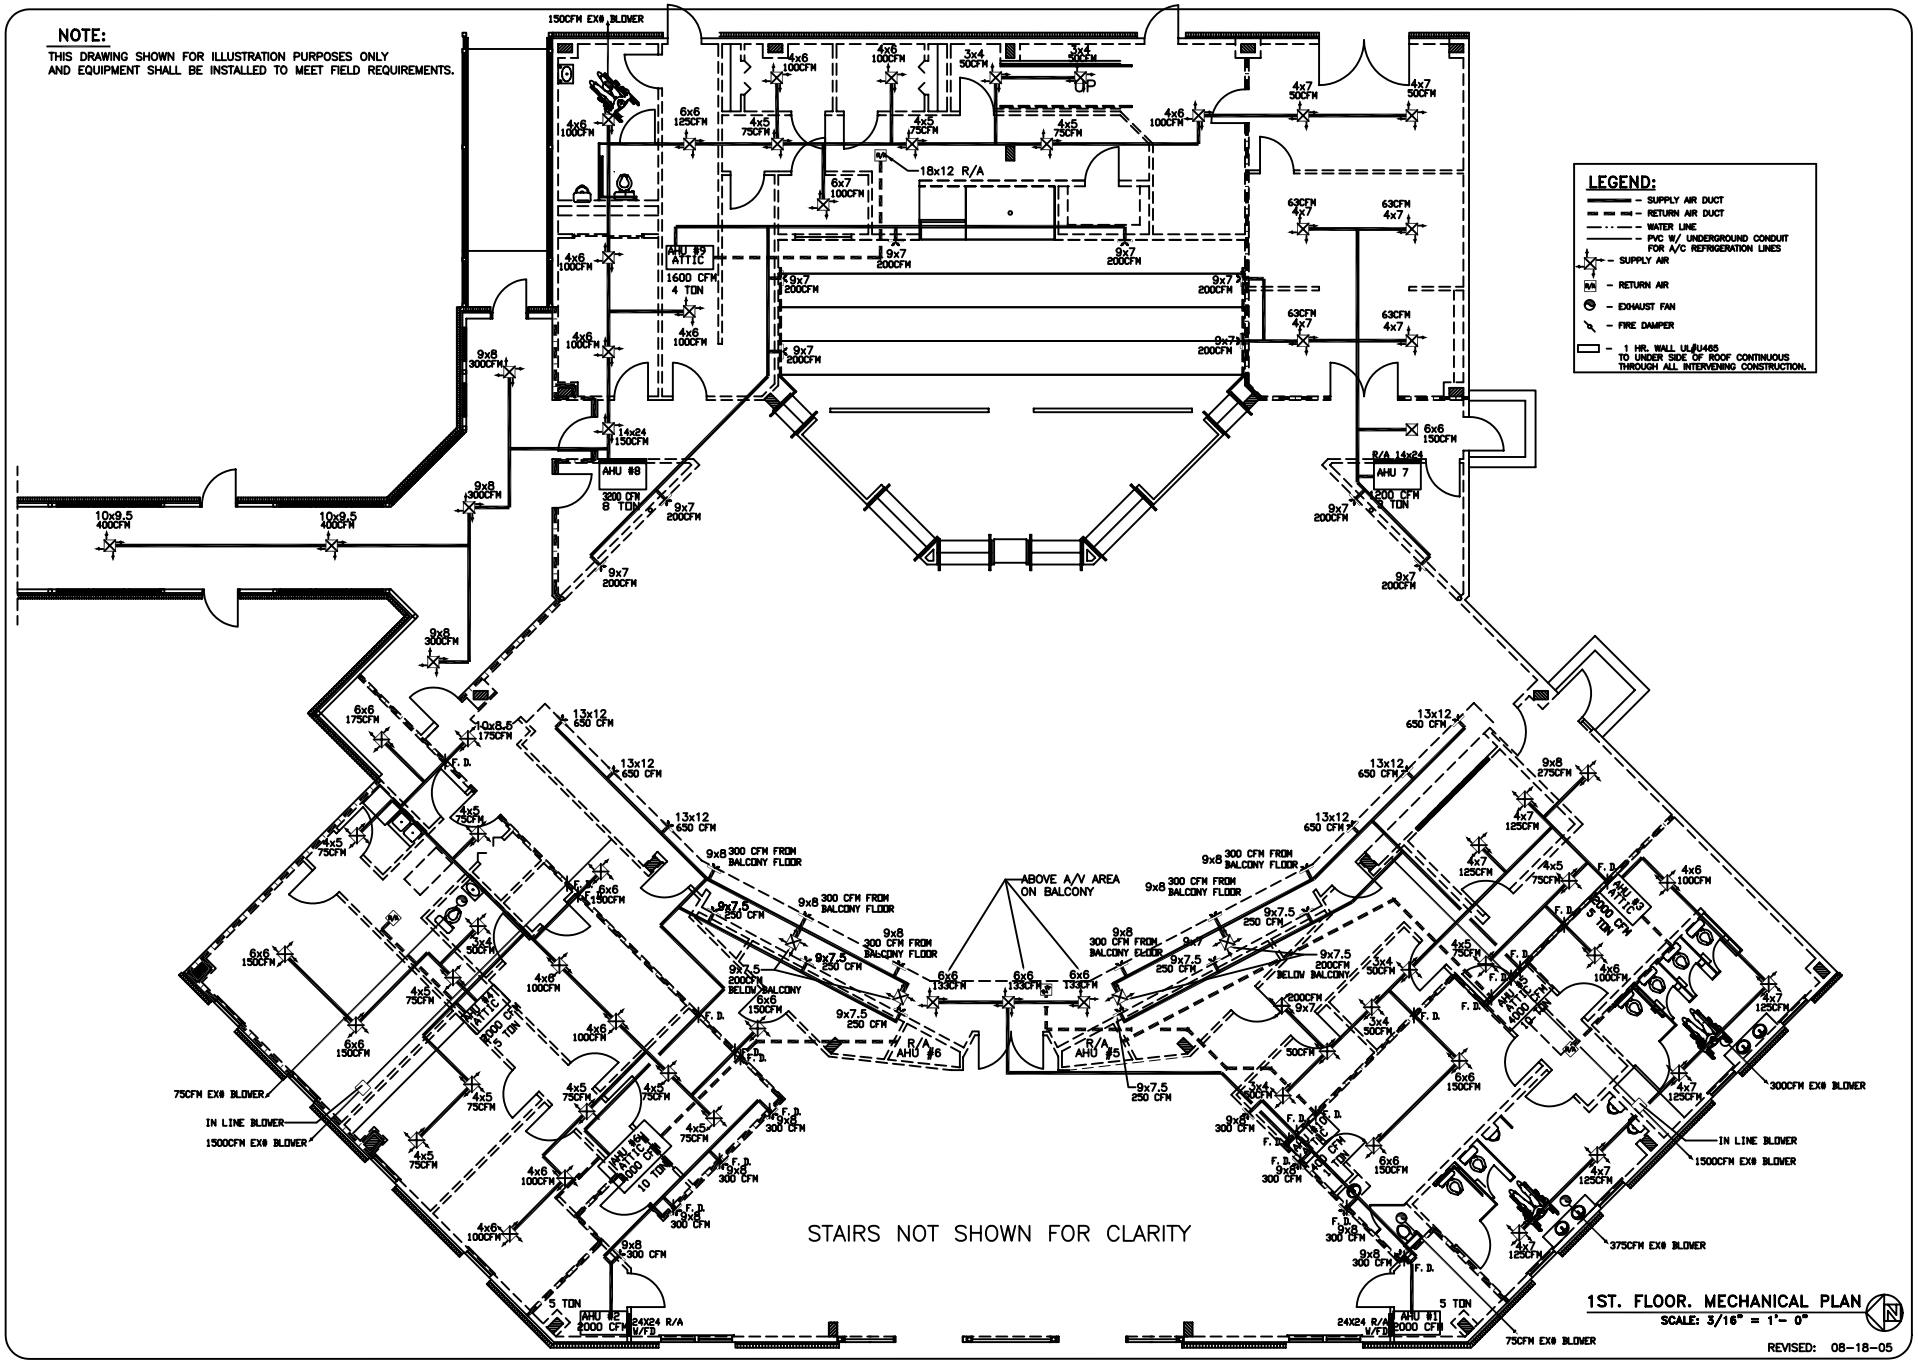

MECHANICAL- 1ST FLOOR

STARLIGHT BAPTIST CHURCH
2100 SECOND STREET
SLIDELL, LOUISIANA

NEW SANCTUARY

DAMMON ENGINEERING, INC.
1095 FLORIDA AVENUE 985-649-5832 SLIDELL, LA. 70458
DAMMONENGINEERING.COM

SCALE:AS NOTED

FILE:

JOB NO. 1495a

DATE:05-16-05

SHEET

M-1

OF