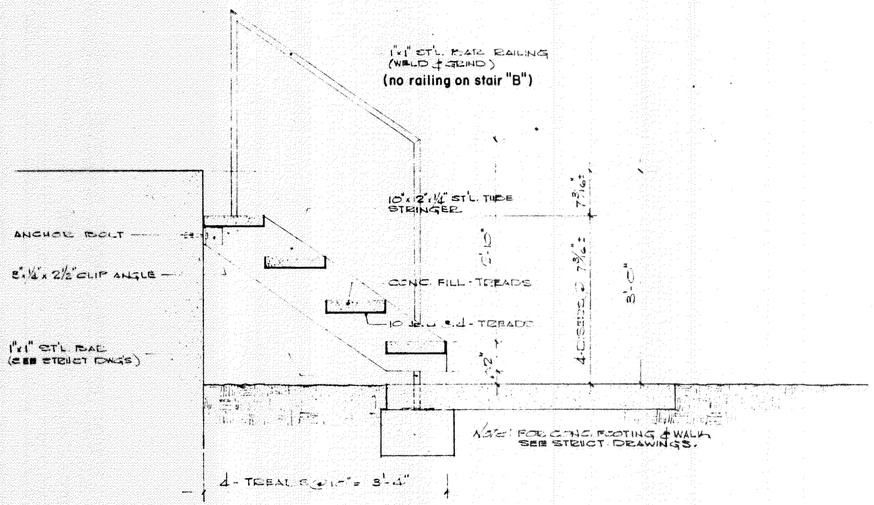

typical section thru stair sect "z"-"z"

1" = 1'-0"

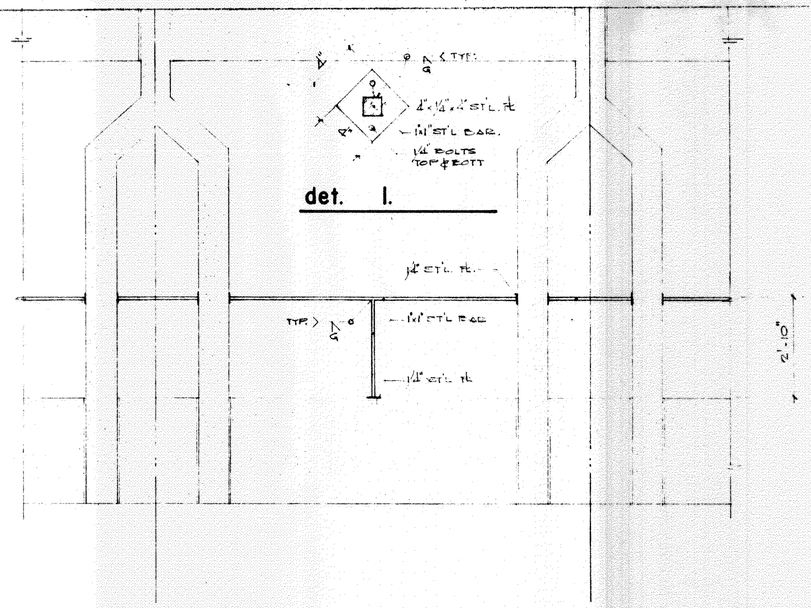

typical elev. and detail metal hand rail

1/2" = 1'-0"

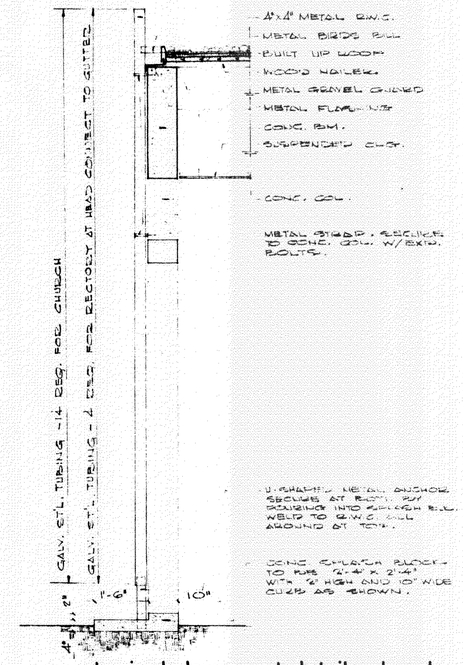

typical downspout detail church

1/2" = 1'-0"

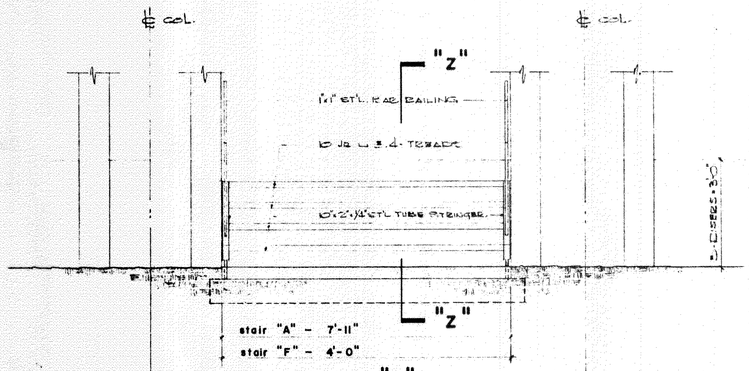

elevation stair "A"

elev. stair "F" (similar)

1/2" = 1'-0"

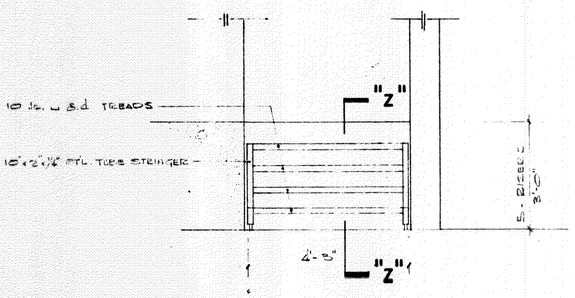

elevation stair "B"

1/2" = 1'-0"

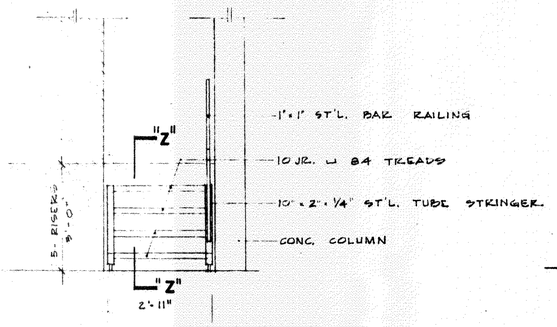

stair elevation "C"

stair elevation "D" opposite hand

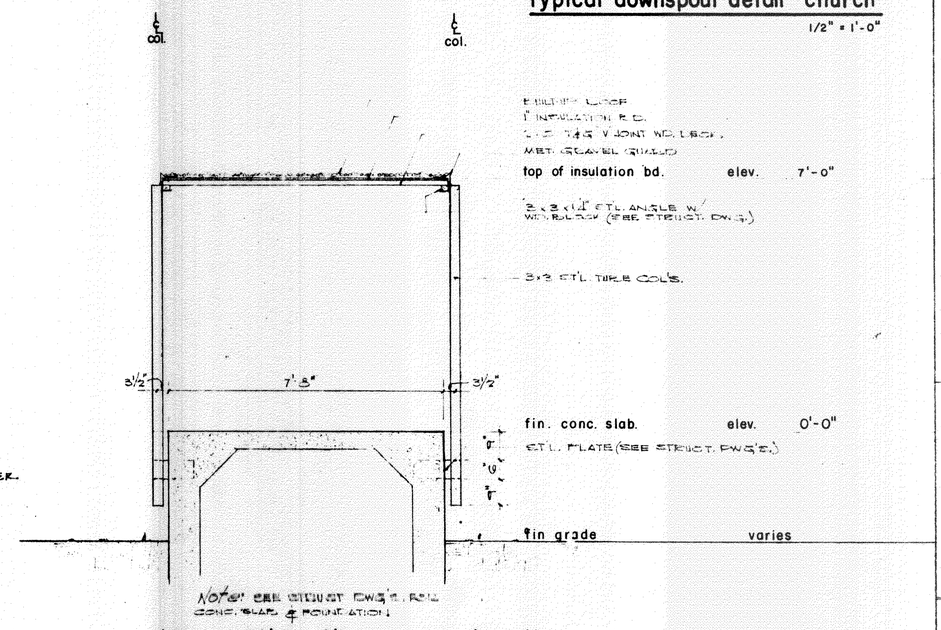

typ. section thru covered walk

1/2" = 1'-0"

our lady of lourdes catholic church and rectory

slidell, louisiana

lawrence and saunders architects - - metairie, louisiana

date 1-12-61

scale AS NOTED

drawn

checked

revised

sheet no. A-16

of 25