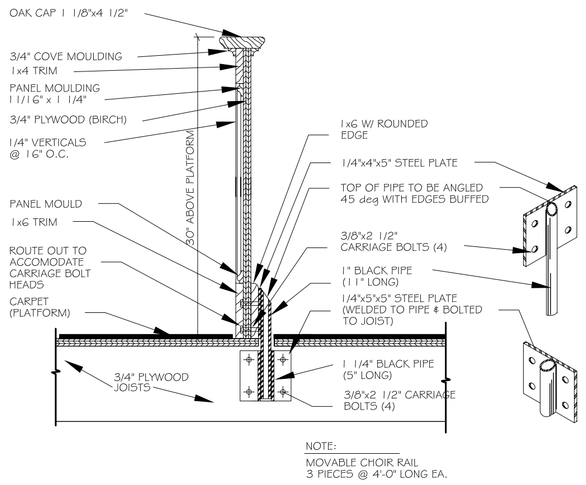

REMOVABLE RAIL SECTION 2
SCALE: 1 1/2"=1'-0" A3.3

TYP. MASONRY OPENING HEAD DETAIL
N.T.S.

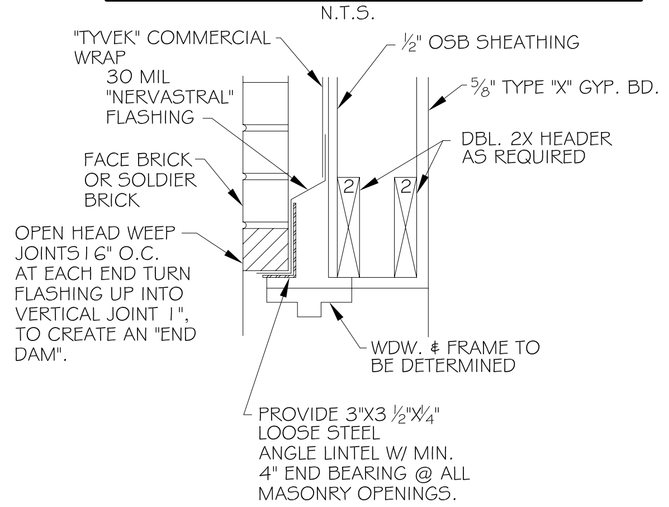

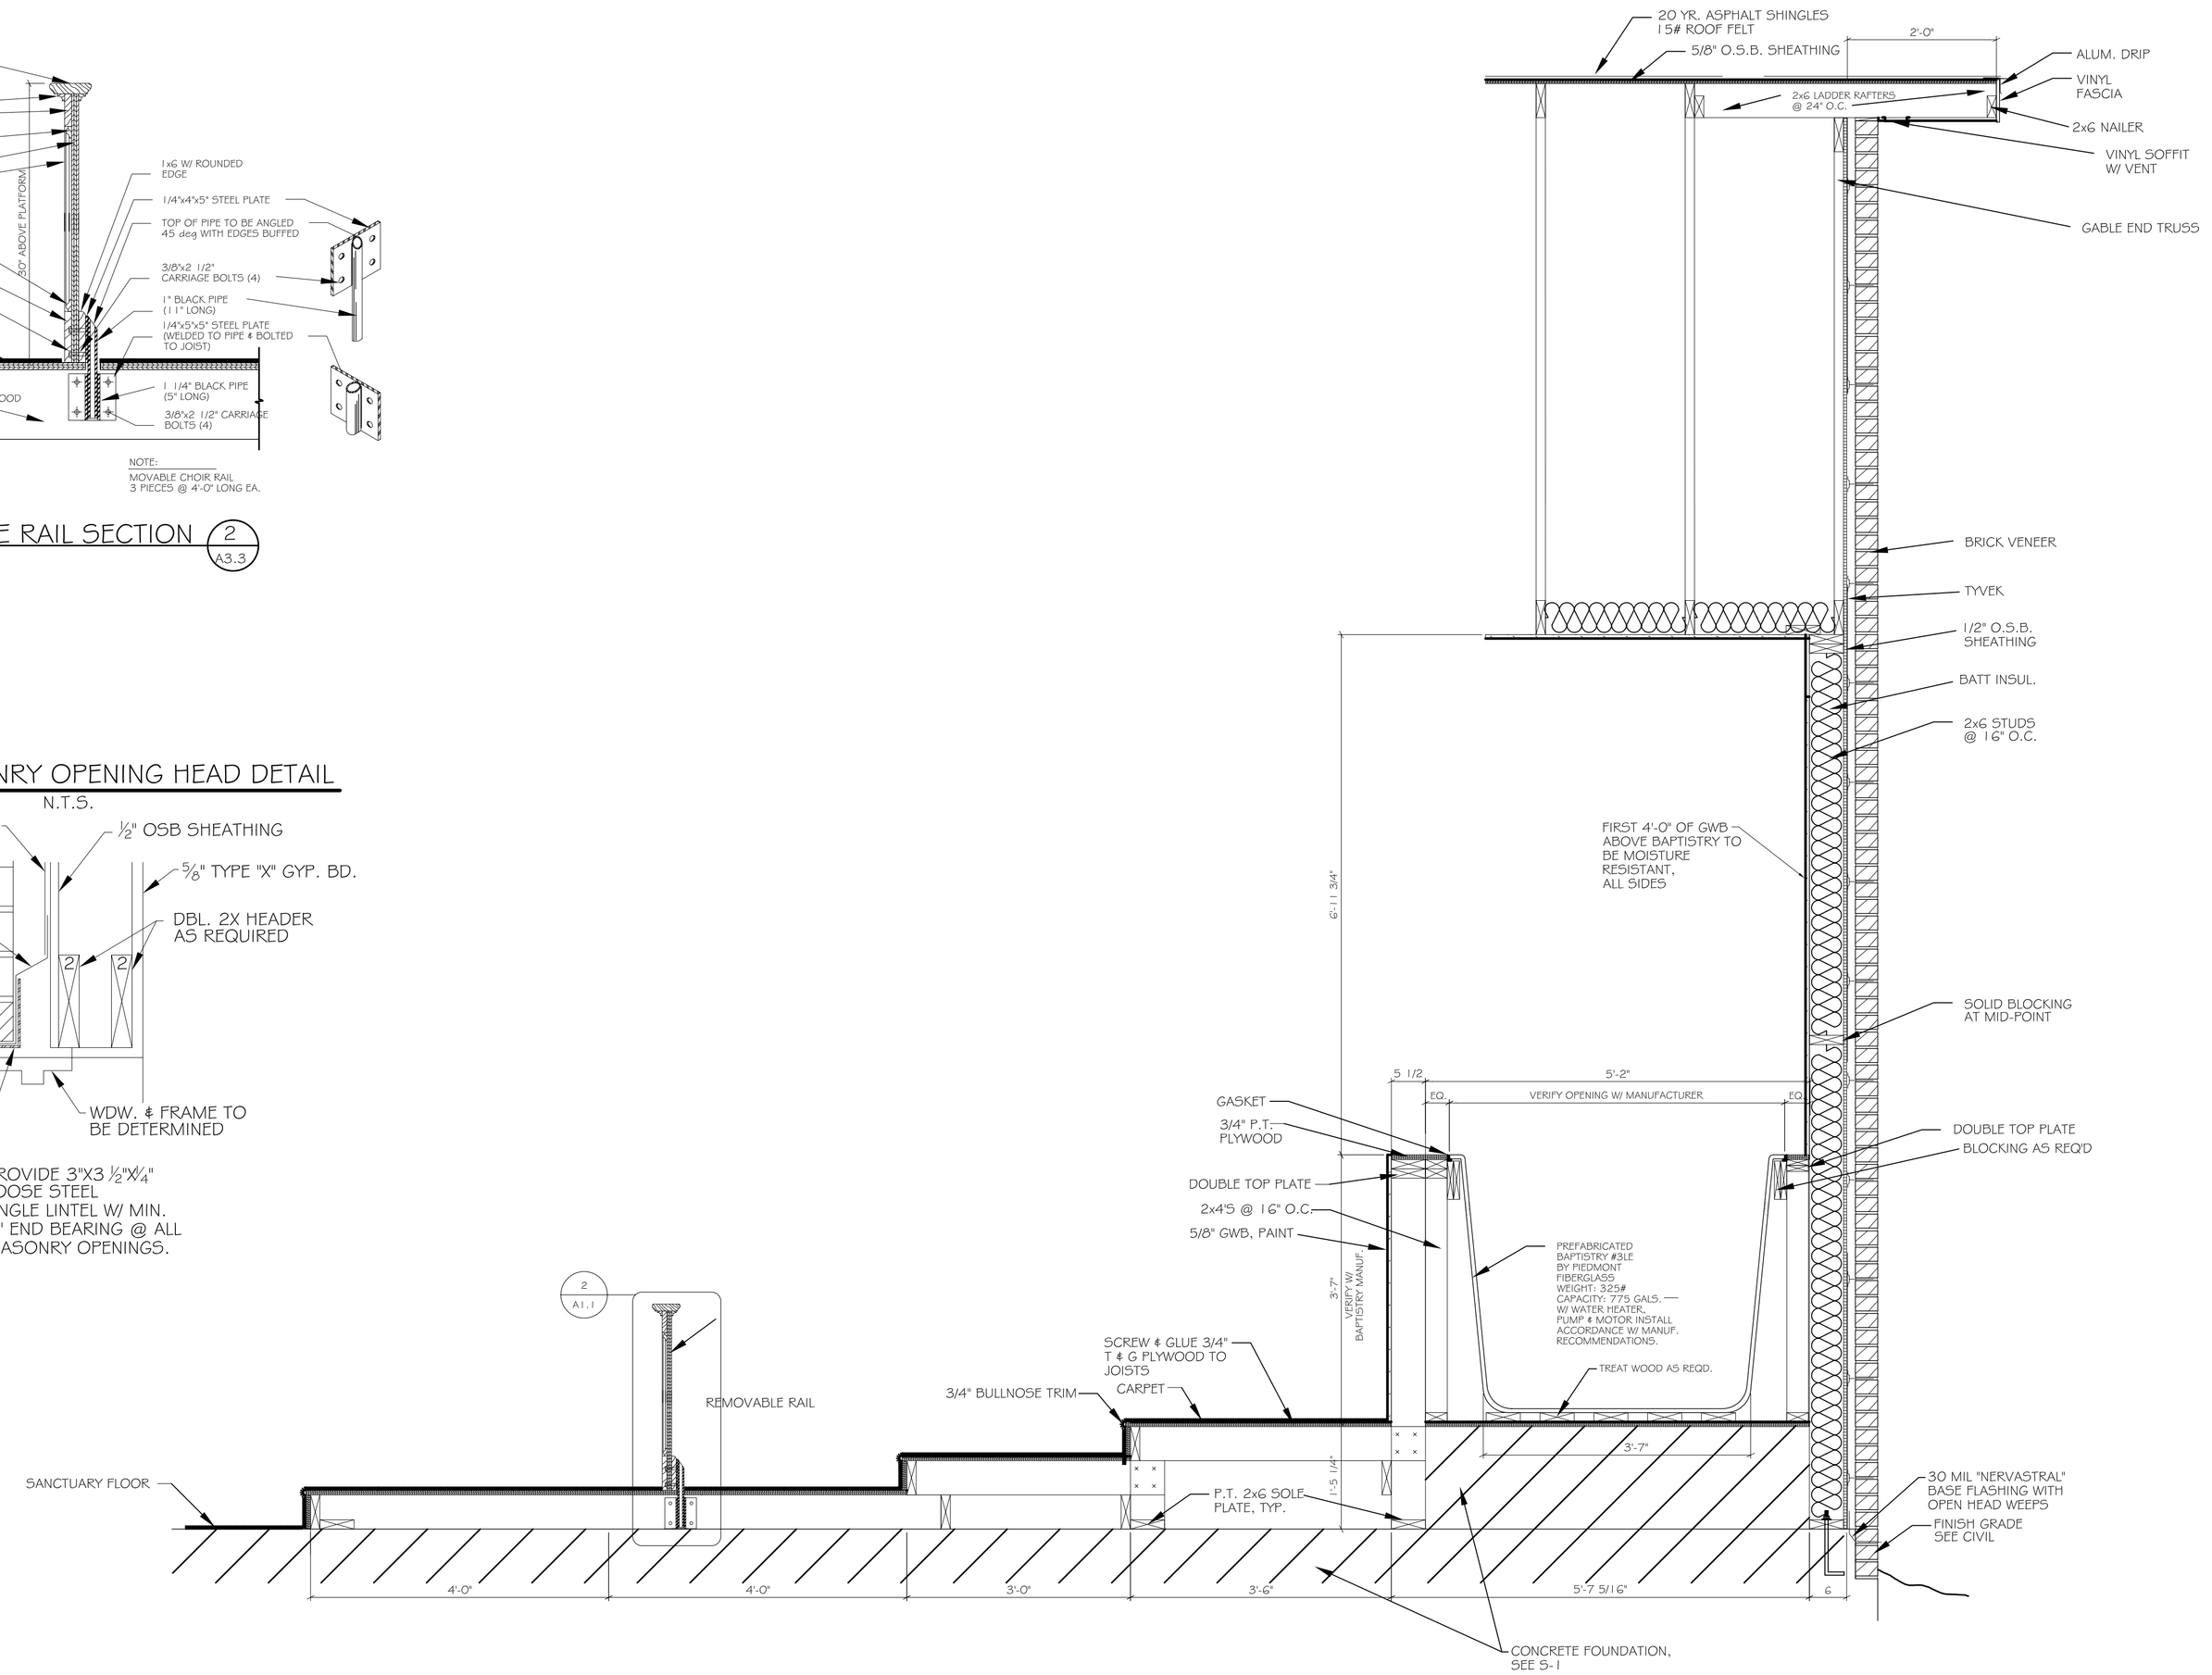

SECTION 1
SCALE: 3/4"=1'-0" A3.3

DAMMON
ENGINEERING, INC.
EMMETT
DAMMON

ARCHITECT
ROBERT
WILTSE

1095 FLORIDA AVENUE
SLIDELL, LA. 70458
985-649-5832

WEBSITE:
WWW.DAMMONENGINEERING.COM

EMAIL:
DAMMONENG@BELLSOUTH.NET

ARCHITECTURE

ENGINEERING

STUDIES

PLANNING

INVESTIGATION

EXPERT WITNESS

NEW BAPTIST CHURCH

BEULAH LAND
BAPTIST CHURCH
2436 ST. MAURICE AVE
NEW ORLEANS, LA

BUILDING SECTIONS

REV:

SCALE: AS NOTED

JOB#: 1910

DATE: 12-14-07

SHEET 10

A-6

OF 20