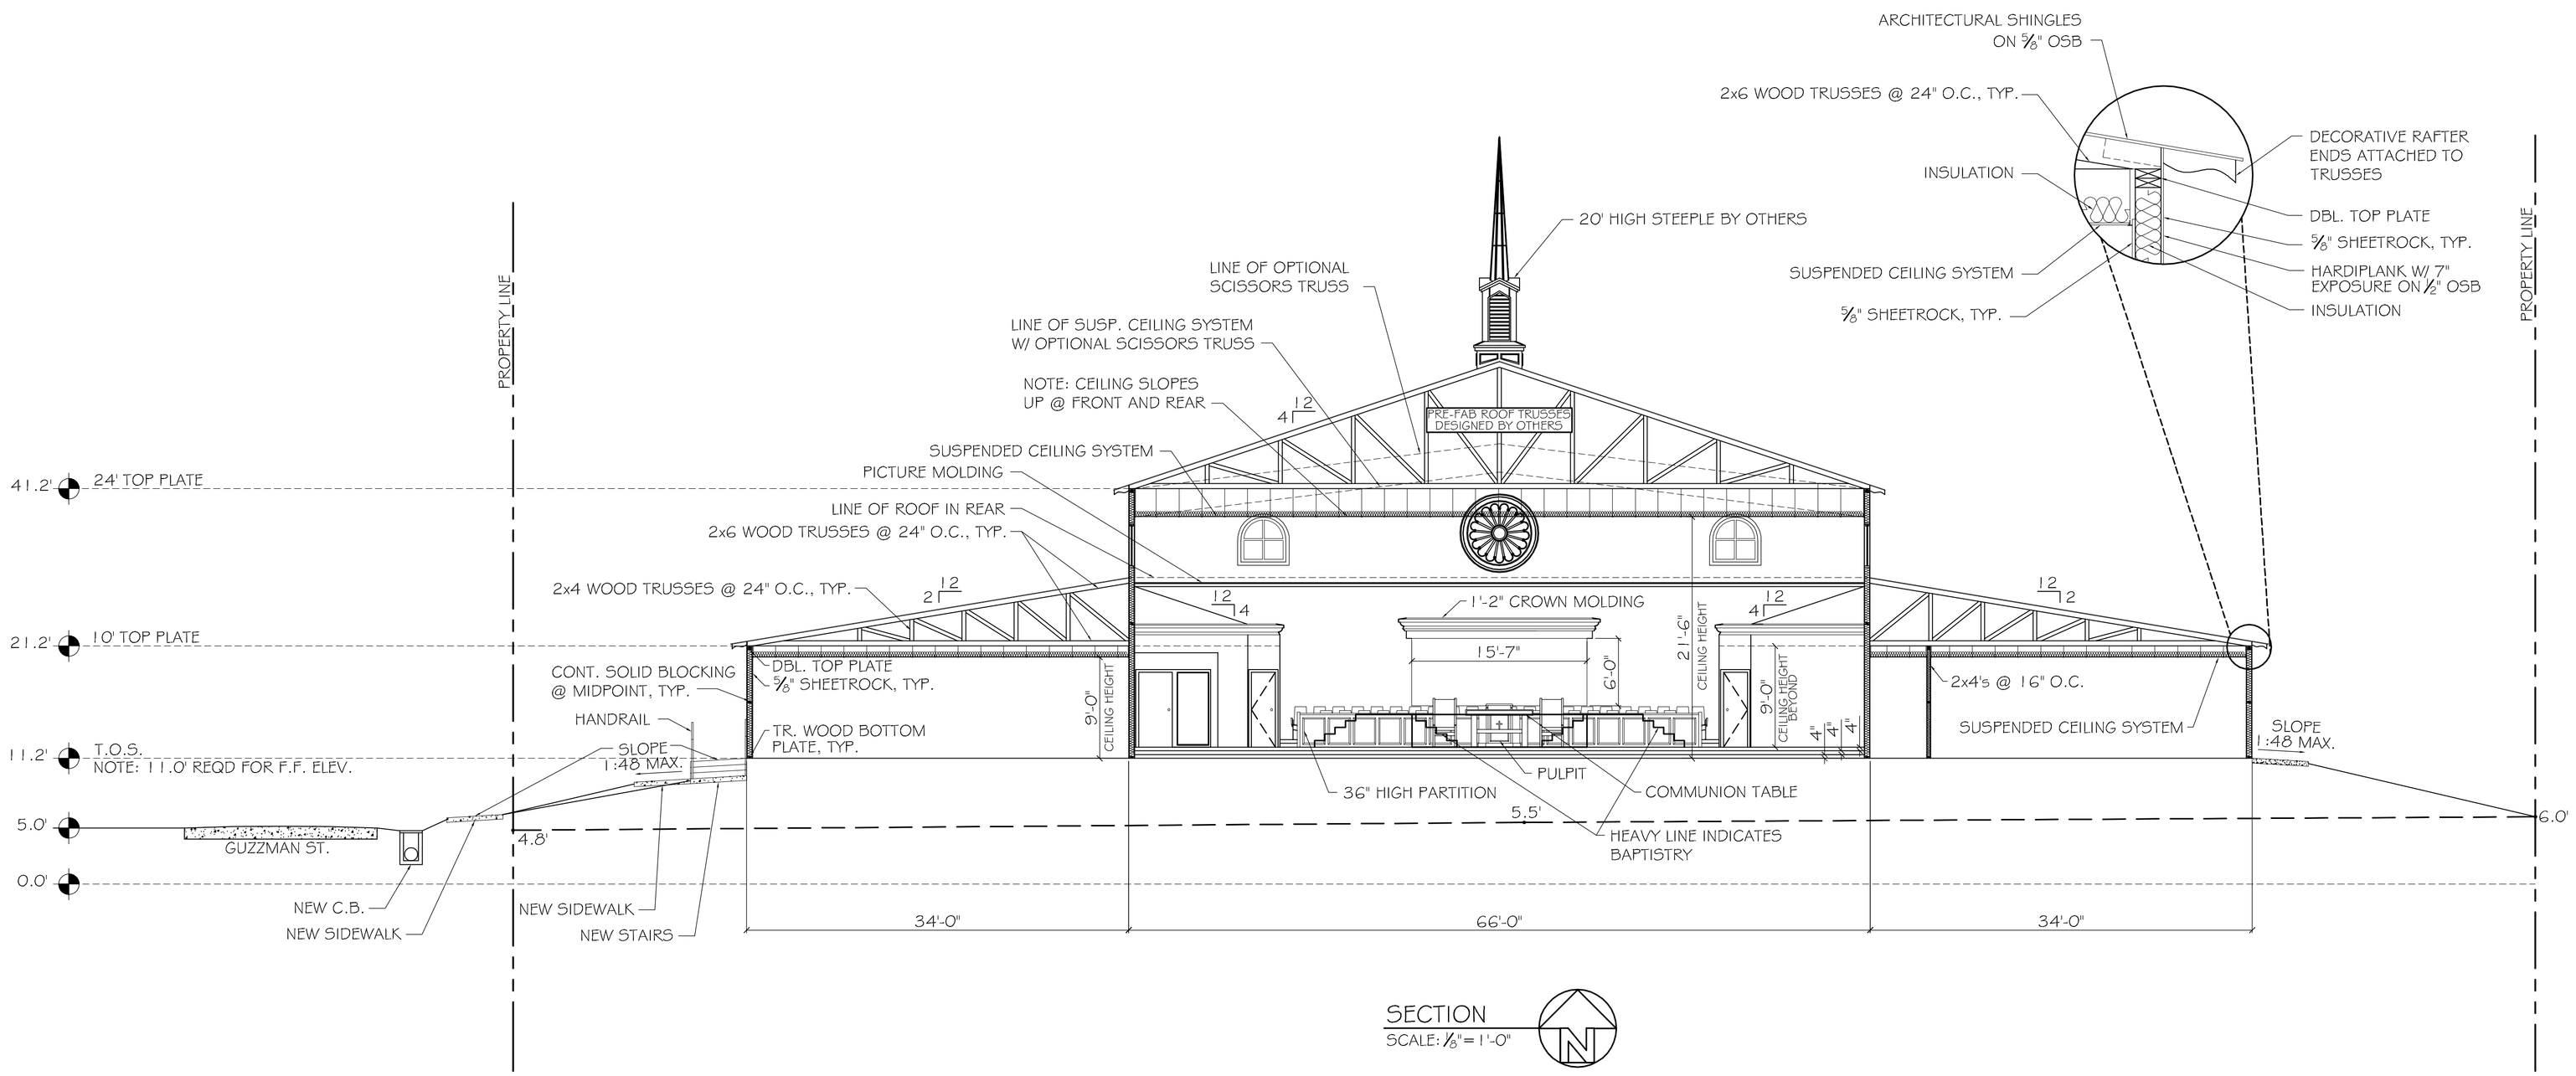

SECTION
SCALE: ⅛" = 1'-0"

LEGEND

- PULPIT, STYLE & SIZE BY OWNER
- COMMUNION TABLE, STYLE & SIZE BY OWNER

DAMMON ENGINEERING, INC.

CHIEF ENGINEER
EMMETT
DAMMON, P.E.

CHIEF ARCHITECT
ROBERT
WILTSE

1095 FLORIDA AVENUE
SLIDELL, LA. 70458
OFFICE: 985-649-5832
FAX: 985-641-5950

WEBSITE:
WWW.DAMMONENGINEERING.COM

EMAIL:
DAMMONENG@BELLSOUTH.NET

ARCHITECTURE

ENGINEERING

STUDIES

PLANNING

INVESTIGATION

EXPERT WITNESS

NEW CHURCH

TABERNACLE BAPTIST CHURCH
FOURTH AVE.
SLIDELL, LA

SECTION AND DETAILS

REV:

SCALE: AS NOTED

JOB#: 1978

DATE: 7-29-08

SHEET

A-2

OF