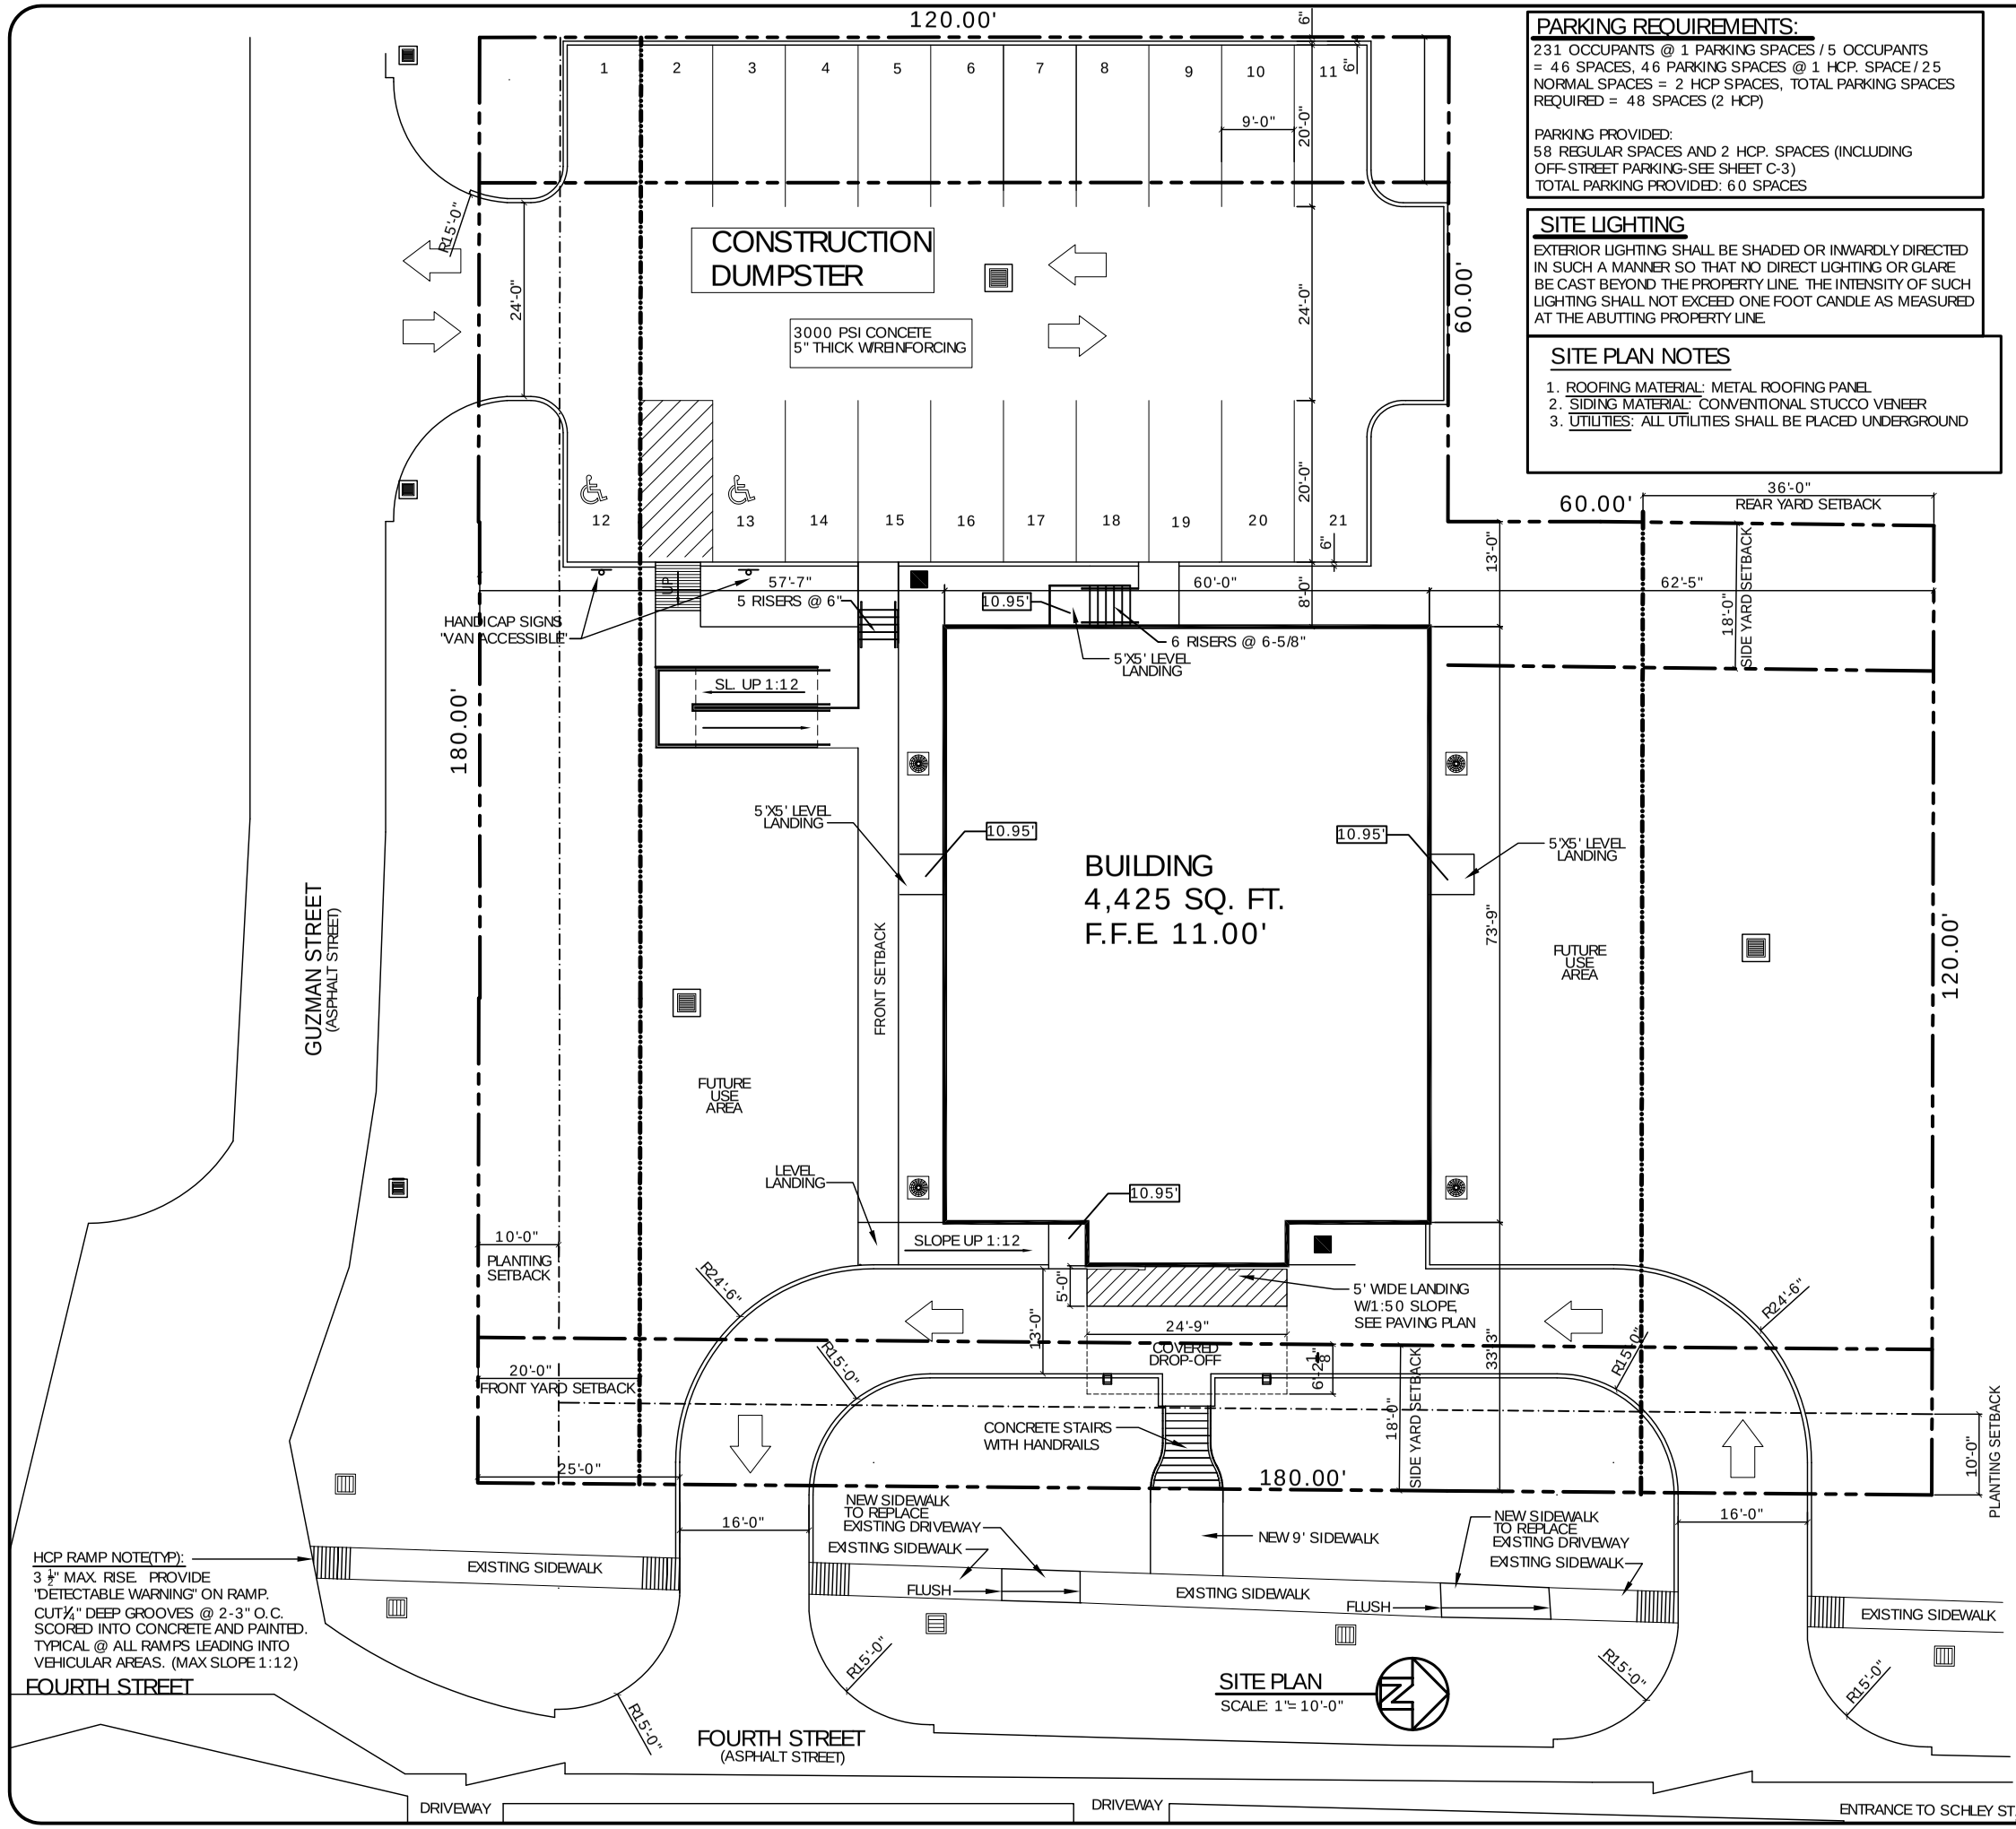

SITE PLAN
SCALE: 1"= 10'-0"

PARKING REQUIREMENTS:

231 OCCUPANTS @ 1 PARKING SPACES / 5 OCCUPANTS = 46 SPACES, 46 PARKING SPACES @ 1 HCP. SPACE / 25 NORMAL SPACES = 2 HCP SPACES, TOTAL PARKING SPACES REQUIRED = 48 SPACES (2 HCP)

PARKING PROVIDED:
58 REGULAR SPACES AND 2 HCP. SPACES (INCLUDING OFF-STREET PARKING-SEE SHEET C-3)
TOTAL PARKING PROVIDED: 60 SPACES

SITE LIGHTING

EXTERIOR LIGHTING SHALL BE SHADED OR INWARDLY DIRECTED IN SUCH A MANNER SO THAT NO DIRECT LIGHTING OR GLARE BE CAST BEYOND THE PROPERTY LINE. THE INTENSITY OF SUCH LIGHTING SHALL NOT EXCEED ONE FOOT CANDLE AS MEASURED AT THE ABUTTING PROPERTY LINE.

SITE PLAN NOTES

1. ROOFING MATERIAL: METAL ROOFING PANEL
2. SIDING MATERIAL: CONVENTIONAL STUCCO VENEER
3. UTILITIES: ALL UTILITIES SHALL BE PLACED UNDERGROUND

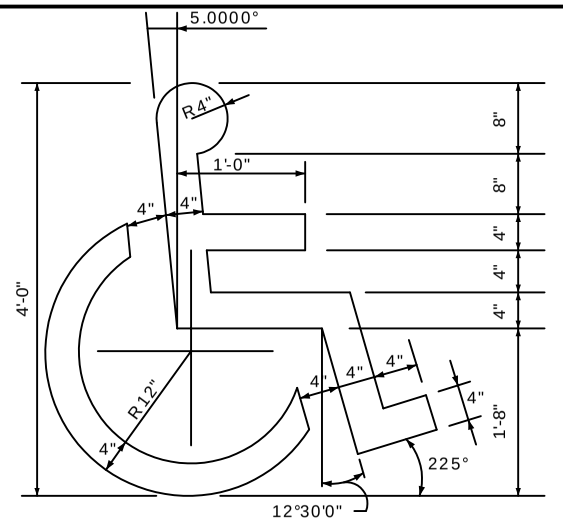

HANDICAP SYMBOL DETAIL

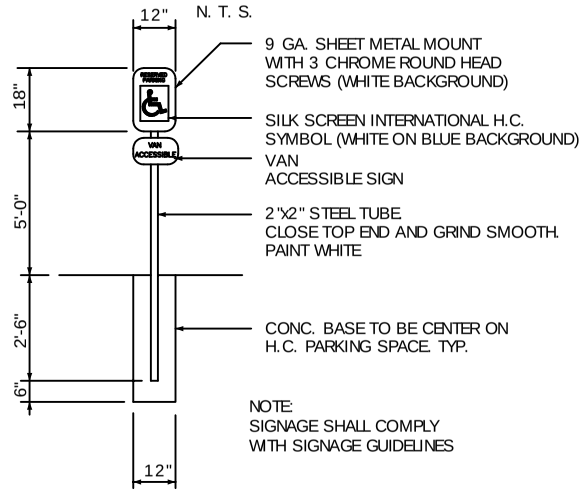

HANDICAP PARKING SIGN
N. T. S.

LEGEND

- PROPERTY LINE
- BUILDING SETBACK
- LANDSCAPING SETBACK MINIMUM
- UTILITY / EASEMENT LINE
- NEW BUILDING OUTLINE
- HANDICAP PARKING
- HANDICAP PARKING SIGN
- TRASH RECEPTACLE

DAMMON ENGINEERING, INC.

CHIEF ENGINEER
EMMETT
DAMMON, P.E.

CHIEF ARCHITECT
ROBERT
WILTSE

1095 FLORIDA AVENUE
SLIDELL, LA. 70458
OFFICE: 985-649-5832
FAX: 985-641-5950

WEBSITE:
WWW.DAMMONENGINEERING.COM

EMAIL:
DAMMONENG@BELLSOUTH.NET

ARCHITECTURE

ENGINEERING

STUDIES

PLANNING

INVESTIGATION

EXPERT WITNESS

NEW CHURCH

TABERNACLE BAPTIST CHURCH
2445 FOURTH ST.
SLIDELL, LA

SITE PLAN

REV:

SCALE: AS NOTED

JOB#: 2050

DATE: 2-8-10

SHEET 3

C-2

OF 25