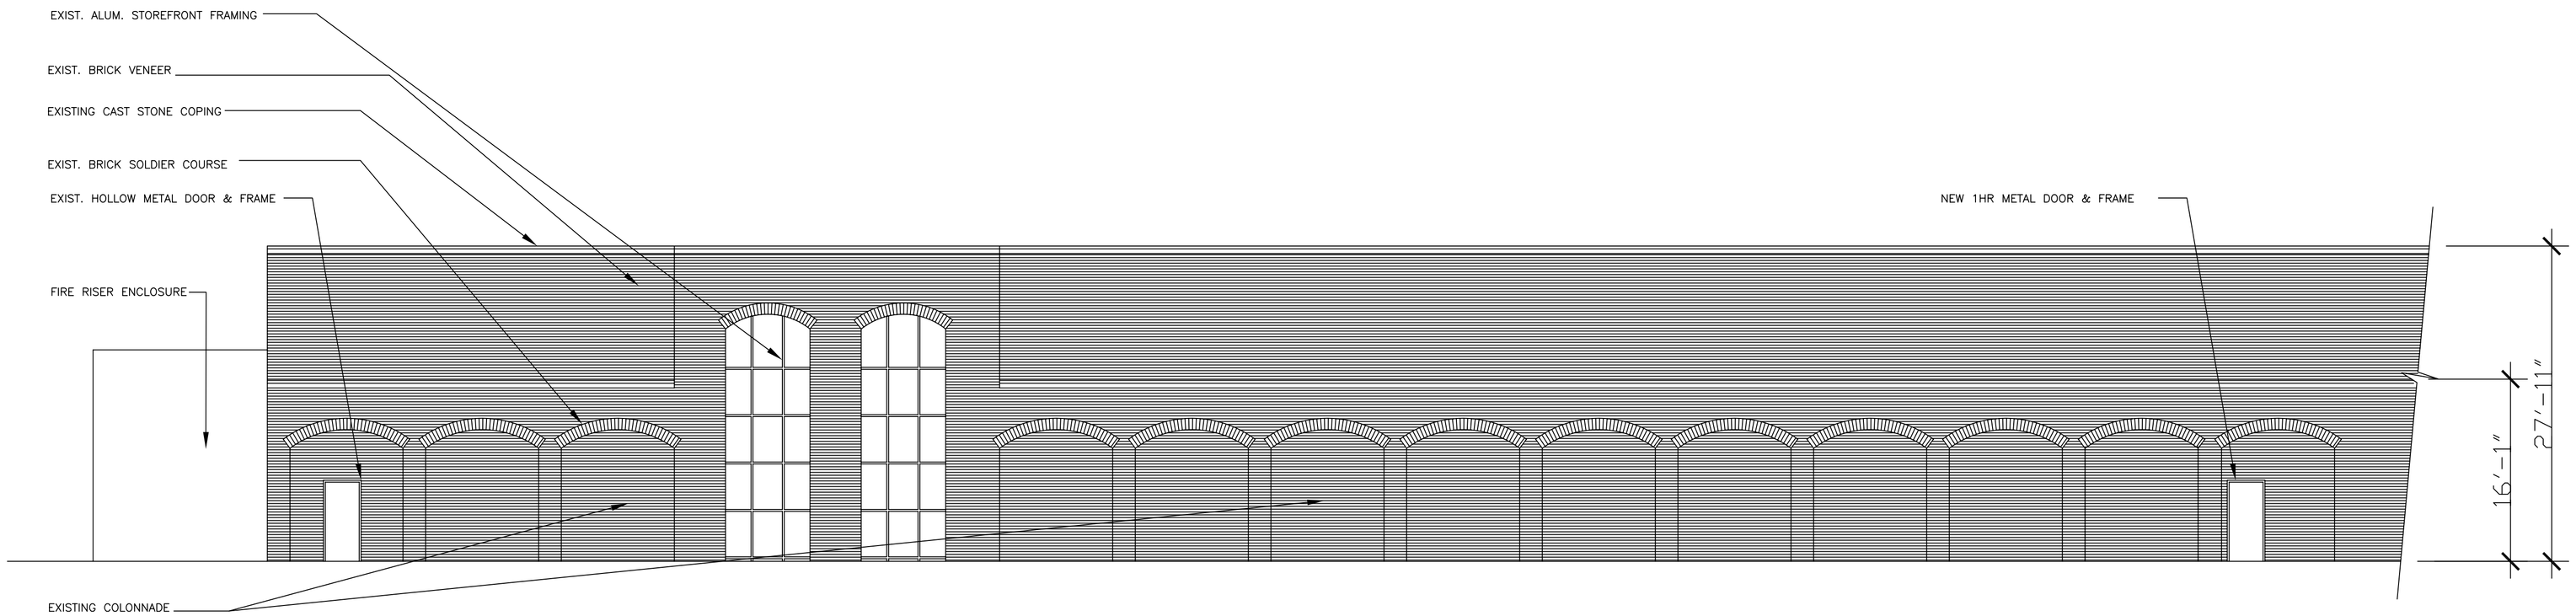


1 FRONT ELEVATION

SCALE 1/8"=1'-0"

# ROOM FINISH SCHEDULE

| | | FLOOR | | | | | | | | | | | | | BASE | | | | | | | | | | | WALLS | | | | | | | | | | | | | | CEILING | | | | | | | CLG. HT. | REMARK NOTES |
|---|
| | | VCT | SEALED CONCRETE | CERAMIC TILE | STAINED SEALED CONCRETE WITH SCORING | CARPET | | | | | | | | | VINYL BASE | QUARRY TILE BASE | CERAMIC TILE BASE | NONE | | | | | | | | CMU - SEMI GLOSS PAINT | 5/8" CPP. BOARD-PAINT | EXTERIOR STUCCO | CERAMIC TILE | | | | | | | | | | | | | ACOUSTICAL CEILING TILE | NONE-OPEN TO STRUCTURE | | | | | | | ACCESSORY SCHEDULE | |
| FINISH NUMBER | | 1 | 2 | 3 | 4 | 5 | 6 | 7 | 8 | 9 | 10 | 11 | 12 | 13 | 14 | 15 | 16 | 17 | 18 | 19 | 20 | 21 | 22 | 23 | 24 | 25 | 26 | 27 | 28 | 29 | 30 | 31 | 32 | 33 | 34 | 35 | 36 | 37 | 38 | 39 | |
| ROOM NAME | ROOM# | |
| FIRST FLOOR | |
| FOYER | 100 | ○ | | | | | | | | | | | | | ○ | | | | | | | ○ | | | | | | | | | | ○ | | | | | | | | | | | | 10'-0" | |
| COFFEE SHOP | 101 | | | ○ | | | | | | | | | | | ○ | | | | | | | ○ | | | | | | | | | | ○ | | | | | | | | | | | | 10'-0" | |
| MEN TOILET | 102 | | | ○ | | | | | | | | | | | | ○ | | | | | | | | | ○ | | | | | | ○ | | | | | | | | | | | | 9'-0" | |
| WOMEN TOILET | 103 | | | ○ | | | | | | | | | | | | ○ | | | | | | | | | ○ | | | | | | ○ | | | | | | | | | | | | 9'-0" | |
| WOMEN TOILET | 104 | | | ○ | | | | | | | | | | | | ○ | | | | | | | | | ○ | | | | | | ○ | | | | | | | | | | | | 9'-0" | |
| MEN TOILET | 105 | | | ○ | | | | | | | | | | | | ○ | | | | | | | | | ○ | | | | | | ○ | | | | | | | | | | | | 9'-0" | |
| CLASS | 106 | ○ | | | | | | | | | | | | | ○ | | | | | | | ○ | | | | | | | | | | ○ | | | | | | | | | | | | 10'-0" | |
| CLASS | 107 | ○ | | | | | | | | | | | | | ○ | | | | | | | ○ | | | | | | | | | | ○ | | | | | | | | | | | | 10'-0" | |
| CLASS | 108 | ○ | | | | | | | | | | | | | ○ | | | | | | | ○ | | | | | | | | | | ○ | | | | | | | | | | | | 10'-0" | |
| CLASS | 109 | ○ | | | | | | | | | | | | | ○ | | | | | | | ○ | | | | | | | | | | ○ | | | | | | | | | | | | 10'-0" | |
| CLASS | 110 | ○ | | | | | | | | | | | | | ○ | | | | | | | ○ | | | | | | | | | | ○ | | | | | | | | | | | | 10'-0" | |
| CLASS | 111 | ○ | | | | | | | | | | | | | ○ | | | | | | | ○ | | | | | | | | | | ○ | | | | | | | | | | | | 10'-0" | |
| NURSERY | 112 | | | | | ○ | | | | | | | | | ○ | | | | | | | ○ | | | | | | | | | | ○ | | | | | | | | | | | | 10'-0" | |
| WORSHIP CENTER | 113 | | | | | ○ | | | | | | | | | ○ | | | | | | | ○ | | | | | | | | | | ○ | | | | | | | | | | | | 17'-0" | |
| YOUTH WORSHIP | 114 | | | | | ○ | | | | | | | | | ○ | | | | | | | ○ | | | | | | | | | | | ○ | | | | | | | | | | | OPEN TO STRUCT. | |
| CHILDREN'S WORSHIP | 115 | | | | | ○ | | | | | | | | | ○ | | | | | | | ○ | | | | | | | | | | ○ | | | | | | | | | | | | 9'-0" | |
| CORRIDOR | 116 | ○ | | | | | | | | | | | | | ○ | | | | | | | ○ | | | | | | | | | | ○ | | | | | | | | | | | | 9'-0" | |
| JANITOR | 117 | | ○ | | | | | | | | | | | | ○ | | | | | | | ○ | | | | | | | | | | ○ | | | | | | | | | | | | 9'-0" | |
| CLASS | 118 | ○ | | | | | | | | | | | | | ○ | | | | | | | ○ | | | | | | | | | | ○ | | | | | | | | | | | | 9'-0" | |
| CLASS | 119 | ○ | | | | | | | | | | | | | ○ | | | | | | | ○ | | | | | | | | | | ○ | | | | | | | | | | | | 9'-0" | |
| CLASS | 120 | ○ | | | | | | | | | | | | | ○ | | | | | | | ○ | | | | | | | | | | ○ | | | | | | | | | | | | 9'-0" | |
| CLASS | 121 | ○ | | | | | | | | | | | | | ○ | | | | | | | ○ | | | | | | | | | | ○ | | | | | | | | | | | | 9'-0" | |
| CLASS | 122 | ○ | | | | | | | | | | | | | ○ | | | | | | | ○ | | | | | | | | | | ○ | | | | | | | | | | | | 9'-0" | |
| CLASS | 123 | ○ | | | | | | | | | | | | | ○ | | | | | | | ○ | | | | | | | | | | ○ | | | | | | | | | | | | 9'-0" | |
| CLASS | 124 | ○ | | | | | | | | | | | | | ○ | | | | | | | ○ | | | | | | | | | | ○ | | | | | | | | | | | | 9'-0" | |
| CLASS | 125 | ○ | | | | | | | | | | | | | ○ | | | | | | | ○ | | | | | | | | | | ○ | | | | | | | | | | | | 9'-0" | |
| WELCOME CENTER | 126 | ○ | | | | | | | | | | | | | ○ | | | | | | | ○ | | | | | | | | | | ○ | | | | | | | | | | | | 10'-0" | |
| OFFICE | 127 | ○ | | | | | | | | | | | | | ○ | | | | | | | ○ | | | | | | | | | | ○ | | | | | | | | | | | | 8'-0" | |
| JANITOR | 128 | | | ○ | |
| CLASS | 129 | ○ | | | | | | | | | | | | | ○ | | | | | | | ○ | | | | | | | | | | ○ | | | | | | | | | | | | 9'-0" | |
| CLASS | 130 | ○ | | | | | | | | | | | | | ○ | | | | | | | ○ | | | | | | | | | | ○ | | | | | | | | | | | | 9'-0" | |
| TOILET | 131 | | | ○ | | | | | | | | | | | | ○ | | | | | | | | | ○ | | | | | | ○ | | | | | | | | | | | | 9'-0" | |
| PLATFORM | 132 | | | | | ○ | | | | | | | | | ○ | | | | | | | ○ | | | | | | | | | | ○ | | | | | | | | | | | | 9'-0" | |
| BACKSTAGE | 133 | ○ | | | | | | | | | | | | | ○ | | | | | | | ○ | | | | | | | | | | ○ | | | | | | | | | | | | 10'-0" | |
| VESTIBULE | 134 | ○ | | | | | | | | | | | | | ○ | | | | | | | ○ | | | | | | | | | | ○ | | | | | | | | | | | | 9'-0" | |
| VESTIBULE | 135 | ○ | | | | | | | | | | | | | ○ | | | | | | | ○ | | | | | | | | | | ○ | | | | | | | | | | | | 9'-0" | |
| VESTIBULE | 136 | ○ | | | | | | | | | | | | | ○ | | | | | | | ○ | | | | | | | | | | ○ | | | | | | | | | | | | 10'-0" | |
| TOILET | 137 | | | ○ | | | | | | | | | | | | ○ | | | | | | | | | ○ | | | | | | ○ | | | | | | | | | | | | 10'-0" | |
| CORRIDOR | 138 | ○ | | | | | | | | | | | | | ○ | | | | | | | ○ | | | | | | | | | | ○ | | | | | | | | | | | | 8'-0" | |
| NOT USED | 139 | |
| STORAGE | 140 | ○ | | | | | | | | | | | | | ○ | | | | | | | ○ | | | | | | | | | | ○ | | | | | | | | | | | | 9'-0" | |
| STORAGE | 141 | ○ | | | | | | | | | | | | | ○ | | | | | | | ○ | | | | | | | | | | ○ | | | | | | | | | | | | 9'-0" | |
| MEZZANINE | |
| HALL | 200 | ○ | | | | | | | | | | | | | ○ | | | | | | | ○ | | | | | | | | | | ○ | | | | | | | | | | | | 8'-0" | |
| EXIST. OFFICE | 201 | ○ | | | | | | | | | | | | | ○ | | | | | | | ○ | | | | | | | | | | ○ | | | | | | | | | | | | 8'-0" | |
| EXIST. OFFICE | 202 | ○ | | | | | | | | | | | | | ○ | | | | | | | ○ | | | | | | | | | | ○ | | | | | | | | | | | | 8'-0" | |
| EXIST. OFFICE | 203 | ○ | | | | | | | | | | | | | ○ | | | | | | | ○ | | | | | | | | | | ○ | | | | | | | | | | | | 8'-0" | |
| STOR. | 204 | ○ | | | | | | | | | | | | | ○ | | | | | | | ○ | | | | | | | | | | ○ | | | | | | | | | | | | 8'-0" | |

# DOOR AND FRAME SCHEDULE

| OPENING NUMBER | DOOR: PAIR | DOOR: INT. OR EXT. GRADE | DOOR: DOOR ELEV. | DOOR: MATERIAL | DOOR: TYPE | DOOR: FINISH | DOOR: NOMINAL SIZE: WIDTH | DOOR: NOMINAL SIZE: HEIGHT | DOOR: NOMINAL SIZE: THK. | DOOR: UNDERCUT | DOOR: LOUVER TYPE | U.L. RATED DOOR & FRAME: MINUTE | GLAZING*: THK. | GLAZING*: TINT | GLAZING*: TYPE | FRAME: FRAME ELEV. | FRAME: MATERIAL | FRAME: FINISH | DETAILS: HEAD | DETAILS: JAMB | DETAILS: SILL | HARDWARE/NOTES |
|---|---|---|---|---|---|---|---|---|---|---|---|---|---|---|---|---|---|---|---|---|---|---|
| 100A | PR. | EXT. | SF | ALUM. | S.F. | ANOD | 3'-0" | 7'-0" | 1 3/4" | | | | 1/4" | BRNZ | TEMP. | – | SF ALUM | ALUM | | | | PUSH/PULL, CYLINDER, CLOSERS, STOPS |
| 100B | PR. | EXT. | SF | ALUM. | S.F. | ANOD | 3'-0" | 7'-0" | 1 3/4" | | | | 1/4" | BRNZ | TEMP. | – | EXISTING DOOR AND FRAME | | | | | |
| 101A | PR. | INT. | F | SC WD | HM | PAINT | 3'-0" | 7'-0" | 1 3/4" | | | | | | | – | EXISTING DOOR AND FRAME | | | | | |
| 101B | | EXT. | F | STEEL | HM | PAINT | 3'-0" | 7'-0" | 1 3/4" | | | | | | | – | EXISTING DOOR AND FRAME | | | | | |
| 102 | | INT. | F | STEEL | HM | PAINT | 3'-0" | 7'-0" | 1 3/4" | | | | | | | – | EXISTING DOOR AND FRAME | | | | | |
| 103 | | INT. | F | STEEL | HM | PAINT | 3'-0" | 7'-0" | 1 3/4" | | | | | | | – | EXISTING DOOR AND FRAME | | | | | |
| 104 | | INT. | F | STEEL | HM | PAINT | 3'-0" | 7'-0" | 1 3/4" | | | | | | | – | EXISTING DOOR AND FRAME | | | | | |
| 105 | | INT. | F | STEEL | HM | PAINT | 3'-0" | 7'-0" | 1 3/4" | | | | | | | – | EXISTING DOOR AND FRAME | | | | | |
| 106 | | INT. | F | SC WD | HM | PAINT | 3'-0" | 7'-0" | 1 3/4" | | | | | | | – | EXISTING DOOR AND FRAME | | | | | |
| 107 | | INT. | F | SC WD | HM | PAINT | 3'-0" | 7'-0" | 1 3/4" | | | | | | | – | EXISTING DOOR AND FRAME | | | | | |
| 108 | | INT. | F | SC WD | HM | PAINT | 3'-0" | 7'-0" | 1 3/4" | | | | | | | – | EXISTING DOOR AND FRAME | | | | | |
| 109 | | INT. | F | SC WD | HM | PAINT | 3'-0" | 7'-0" | 1 3/4" | | | | | | | – | EXISTING DOOR AND FRAME | | | | | |
| 110 | | INT. | F | SC WD | HM | PAINT | 3'-0" | 7'-0" | 1 3/4" | | | | | | | – | EXISTING DOOR AND FRAME | | | | | |
| 111 | | INT. | F | SC WD | HM | PAINT | 3'-0" | 7'-0" | 1 3/4" | | | | | | | – | EXISTING DOOR AND FRAME | | | | | |
| 112 | | INT. | F | SC WD | HM | PAINT | 3'-0" | 7'-0" | 1 3/4" | | | | | | | 1 | HM | PT | 4/A3 | 4/A3 | | LATCHSET, WALLSTOP, BUTTS |
| 113A | PR. | INT. | F | STEEL | HM | PAINT | 3'-0" | 7'-0" | 1 3/4" | | | | | | | – | EXISTING DOOR AND FRAME | | | | | PUSH/PULL ON DOOR–NO LOCKSET |
| 113B | PR. | EXT. | F | STEEL | HM | PAINT | 3'-0" | 7'-0" | 1 3/4" | | | | | | | 2 | HM | PT | 1/A3 | 2/A3 | 3/A3 | PANIC DEVICE, BUTTS, CLOSERS, FLOOR STOP, W'STRIP, T'HOLD |
| 113C | PR. | EXT. | F | STEEL | HM | PAINT | 3'-0" | 7'-0" | 1 3/4" | | | | | | | 2 | HM | PT | 1/A3 | 2/A3 | 3/A3 | |
| 113D | | EXT. | F | STEEL | HM | PAINT | 3'-0" | 7'-0" | 1 3/4" | | | | | | | – | EXISTING DOOR AND FRAME | | | | | |
| 114 | PR. | INT. | F | SC WD | HM | PAINT | 3'-0" | 7'-0" | 1 3/4" | | | | | | | 2 | HM | PT | 4/A3 | 4/A3 | | PANIC DEV, WALLSTOP, BUTTS, CLOSER |
| 115A | | INT. | F | SC WD | HM | PAINT | 3'-0" | 7'-0" | 1 3/4" | | | 60 | | | | 2 | HM | PT | 4/A3 | 4/A3 | | |
| 115B | PR. | INT. | F | SC WD | HM | PAINT | 3'-0" | 7'-0" | 1 3/4" | | | | | | | – | HM | PT | 4/A3 | 4/A3 | | |
| 115C | | INT. | F | SC WD | HM | PAINT | 3'-0" | 7'-0" | 1 3/4" | | | | | | | 1 | HM | PT | 4/A3 | 4/A3 | | PANIC DEV, WALLSTOP,BUTTS CLOSER |
| 116A | | INT. | SF | ALUM | HM | PAINT | 3'-0" | 7'-0" | 1 3/4" | | | | | | | 1 | EXISTING DOOR AND FRAME | | | | | BUTTS, PUSH/PULL, CLOSER, WALLSTOP |
| 116B | | INT. | F | STEEL | HM | PAINT | 3'-0" | 7'-0" | 1 3/4" | | | | | | | – | EXISTING DOOR AND FRAME | | | | | |
| 117A | PR. | INT. | F | SC WD | HM | PAINT | 3'-0" | 7'-0" | 1 3/4" | | | | | | | – | EXISTING DOOR AND FRAME | | | | | MOUNT PANIC DEVICE ON EXIST. DOOR |
| 117B | PR. | INT. | F | SC WD | HM | PAINT | 3'-0" | 7'-0" | 1 3/4" | | | | | | | – | EXISTING DOOR AND FRAME | | | | | MOUNT PANIC DEVICE ON EXIST. DOOR |
| 118A | PR. | INT. | F | SC WD | HM | PAINT | 3'-0" | 7'-0" | 1 3/4" | | | | | | | 2 | HM | PT | 4/A3 | 4/A3 | | PANIC DEVICE, CLOSER, WALLSTOP, BUTTS |
| 118B | PR. | INT. | F | STEEL | HM | PAINT | 3'-0" | 7'-0" | 1 3/4" | | | | | | | – | EXISTING DOOR AND FRAME | | | | | |
| 118C | | INT. | F | SC WD | HM | PAINT | 3'-0" | 7'-0" | 1 3/4" | | | | | | | 1 | HM | PT | 4/A3 | 4/A3 | | LATCHSET, WALLSTOP, BUTTS |
| 119 | | INT. | F | SC WD | HM | PAINT | 3'-0" | 7'-0" | 1 3/4" | | | | | | | 1 | HM | PT | 4/A3 | 4/A3 | | |
| 120 | | INT. | F | SC WD | HM | PAINT | 3'-0" | 7'-0" | 1 3/4" | | | | | | | 1 | HM | PT | 4/A3 | 4/A3 | | |
| 121 | | INT. | F | SC WD | HM | PAINT | 3'-0" | 7'-0" | 1 3/4" | | | | | | | 1 | HM | PT | 4/A3 | 4/A3 | | |
| 122 | | INT. | F | SC WD | HM | PAINT | 3'-0" | 7'-0" | 1 3/4" | | | | | | | 1 | HM | PT | 4/A3 | 4/A3 | | |
| 123 | | INT. | F | SC WD | HM | PAINT | 3'-0" | 7'-0" | 1 3/4" | | | | | | | 1 | HM | PT | 4/A3 | 4/A3 | | |
| 124 | | INT. | F | SC WD | HM | PAINT | 3'-0" | 7'-0" | 1 3/4" | | | | | | | | | | | | | |
| 125 | | INT. | F | SC WD | HM | PAINT | 3'-0" | 7'-0" | 1 3/4" | | | | | | | | | | | | | |
| 126 | | INT. | F | SC WD | HM | PAINT | 3'-0" | 7'-0" | 1 3/4" | | | | | | | – | EXISTING DOOR AND FRAME | | | | | |
| 126B | | NOT | USED | SC WD | HM | PAINT | 3'-0" | 7'-0" | 1 3/4" | | | | | | | 1 | HM | PT | 4/A3 | 4/A3 | | LATCHSET, WALLSTOP, BUTTS |
| 127 | | INT. | F | STEEL | HM | PAINT | 3'-0" | 7'-0" | 1 3/4" | | | | | | | – | EXISTING DOOR AND FRAME | | | | | |
| 128 | | INT. | F | STEEL | HM | PAINT | 3'-0" | 7'-0" | 1 3/4" | | | | | | | – | EXISTING DOOR AND FRAME | | | | | |
| 129 | | INT. | F | SC WD | HM | PAINT | 3'-0" | 7'-0" | 1 3/4" | | | | | | | 1 | HM | PT | 4/A3 | 4/A3 | | LATCHSET, WALLSTOP, BUTTS |
| 130 | | INT. | F | SC WD | HM | PAINT | 3'-0" | 7'-0" | 1 3/4" | | | | | | | 1 | HM | PT | 4/A3 | 4/A3 | | LATCHSET, WALLSTOP, BUTTS |
| 131 | | INT. | F | STEEL | HM | PAINT | 3'-0" | 7'-0" | 1 3/4" | | | | | | | – | EXISTING DOOR AND FRAME | | | | | |
| 132 | | NOT | USED | | | | | | | | | | | | | | | | | | | |
| 133A | | INT. | F | SC WD | HM | PAINT | 3'-0" | 7'-0" | 1 3/4" | | | | | | | 1 | HM | PT | 4/A3 | 4/A3 | | |
| 133B | | INT. | F | SC WD | HM | PAINT | 3'-0" | 7'-0" | 1 3/4" | | | | | | | 1 | HM | PT | 4/A3 | 4/A3 | | LATCHSET, WALLSTOP, BUTTS |
| 134 | | INT. | F | SC WD | HM | PAINT | 3'-0" | 7'-0" | 1 3/4" | | | | | | | 3 | HM | PT | 4/A3 | 4/A3 | | |
| 135 | | INT. | F | SC WD | HM | PAINT | 3'-0" | 7'-0" | 1 3/4" | | | | | | | 3 | HM | PT | 4/A3 | 4/A3 | | |
| 136A | PR. | INT. | F | SC WD | HM | PAINT | 3'-0" | 7'-0" | 1 3/4" | | | | | | | 2 | HM | PT | 4/A3 | 4/A3 | | WALLSTOP, BUTTS, ASTRAGAL |
| 136B | PR. | INT. | F | SC WD | HM | PAINT | 3'-0" | 7'-0" | 1 3/4" | | | | | | | 2 | HM | PT | 4/A3 | 4/A3 | | |
| 135 | | EXT. | F | STEEL | HM | PAINT | 3'-0" | 7'-0" | 1 3/4" | | | 60 | | | | 1 | HM | PT | 1/A3 | 2/A3 | 3/A3 | PANIC DEVICES, SS BUTTS, THRESHOLD, CLOSER, FLOOR STOP, WEATHERSTRIP'G |
| 139 | | NOT | USED | | | | | | | | | | | | | | | | | | | |
| 140 | | INT. | F | SC WD | HM | PAINT | 3'-0" | 7'-0" | 1 3/4" | | | | | | | 1 | HM | PT | 4/A3 | 4/A3 | | LATCHSET, WALLSTOP, BUTTS |
| 141 | | INT. | F | SC WD | HM | PAINT | 3'-0" | 7'-0" | 1 3/4" | | | | | | | 1 | HM | PT | 4/A3 | 4/A3 | | LATCHSET, WALLSTOP, BUTTS |
| 200 | | INT. | F | STEEL | HM | PAINT | 3'-0" | 7'-0" | 1 3/4" | | | | | | | – | EXISTING DOOR AND FRAME | | | | | |
| 201 | | INT. | F | STEEL | HM | PAINT | 3'-0" | 7'-0" | 1 3/4" | | | | | | | – | EXISTING DOOR AND FRAME | | | | | |
| 202 | | INT. | F | STEEL | HM | PAINT | 3'-0" | 7'-0" | 1 3/4" | | | | | | | – | EXISTING DOOR AND FRAME | | | | | |
| 203 | | INT. | F | STEEL | HM | PAINT | 3'-0" | 7'-0" | 1 3/4" | | | | | | | – | EXISTING DOOR AND FRAME | | | | | |
| 204 | | INT. | F | STEEL | HM | PAINT | 3'-0" | 7'-0" | 1 3/4" | | | | | | | – | EXISTING DOOR AND FRAME | | | | | |
| 301 | PR. | EXT. | F | STEEL | HM | PAINT | 3'-0" | 7'-0" | 1 3/4" | | | 45 | | | | 2 | HM | PT | 1/A3 | 2/A3 | 3/A3 | |

GENERAL NOTES:

NOTE: ALL EXTERIOR GRADE HOLLOW METAL FRAMES AND DOORS SHALL BE G-90 GALVANIZED AND SHOP PRIMED. ALL EXTERIOR HOLLOW METAL DOORS SHALL HAVE CORES FILLED WITH INSULATION.

NOTE: ALL EXTERIOR DOORS AND FRAMES SHALL BE WEATHERSTRIPPED AND SHALL HAVE THRESHOLD AND BE ADA ACCESSIBLE, MAXIMUM HEIGHT 1/2".

NOTE: PROVIDE SILENCERS AT ALL DOOR FRAMES; EXCEPT, OMIT SILENCERS AT WEATHERSTRIPPED DOORS.

NOTE: PROVIDE AND INSTALL DOOR STOPS AT ALL DOORS; TYPE AS REQUIRED.

NOTE: DOOR LOCKSETS SHALL BE EQUAL TO SCHLAGE CLOSERS SHALL BE EQUAL TO LCN STOPS SHALL BE EQUAL TO GLYNN-JOHNSON WEATHERSTRIP AND THRESHOLDS EQUAL TO PEMKO BUTTS SHALL BE EQUAL TO HAGER PANIC DEVICES SHALL BE EQUAL TO SCHLAGE

DAMMON
ENGINEERING, INC.

CHIEF ENGINEER
EMMETT
DAMMON, P.E.

CHIEF ARCHITECT
ROBERT
WILTSE

1095 FLORIDA AVENUE
SLIDELL, LA. 70458
OFFICE: 985-649-5832
FAX: 985-641-5950

WEBSITE:
WWW.DAMMONENGINEERING.COM

EMAIL:
DAMMONENG@BELLSOUTH.NET

ARCHITECTURE

ENGINEERING

STUDIES

PLANNING

INVESTIGATION

EXPERT WITNESS

NORTHSHORE
CHURCH
KENSINGTON DR.
SLIDELL, LA

SCHEDULES

REV: #1 06-08-09

SCALE: AS NOTED

JOB#: 1988

DATE: 09-30-08

SHEET

A-2

OF