GENERAL NOTES:

1. CONTRACTOR SHALL CONSTRUCT TEMP PARTITIONS AT INDICATED LOCATIONS TO KEEP GENERAL POPULATION FROM ENTERING AREAS THAT ARE NOT CURRENTLY ALARMED.

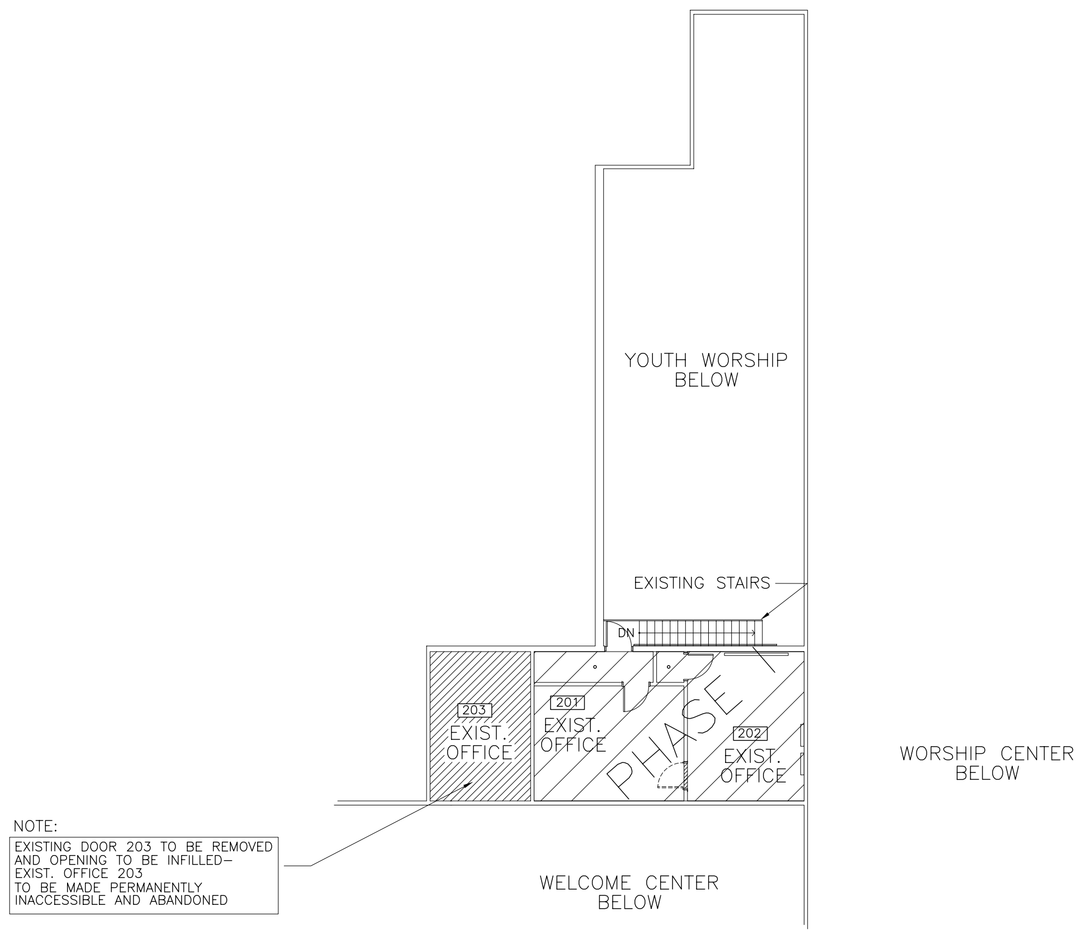

EXISTING OFFICE MEZZANINE PLAN

SCALE 1/16"=1'-0"

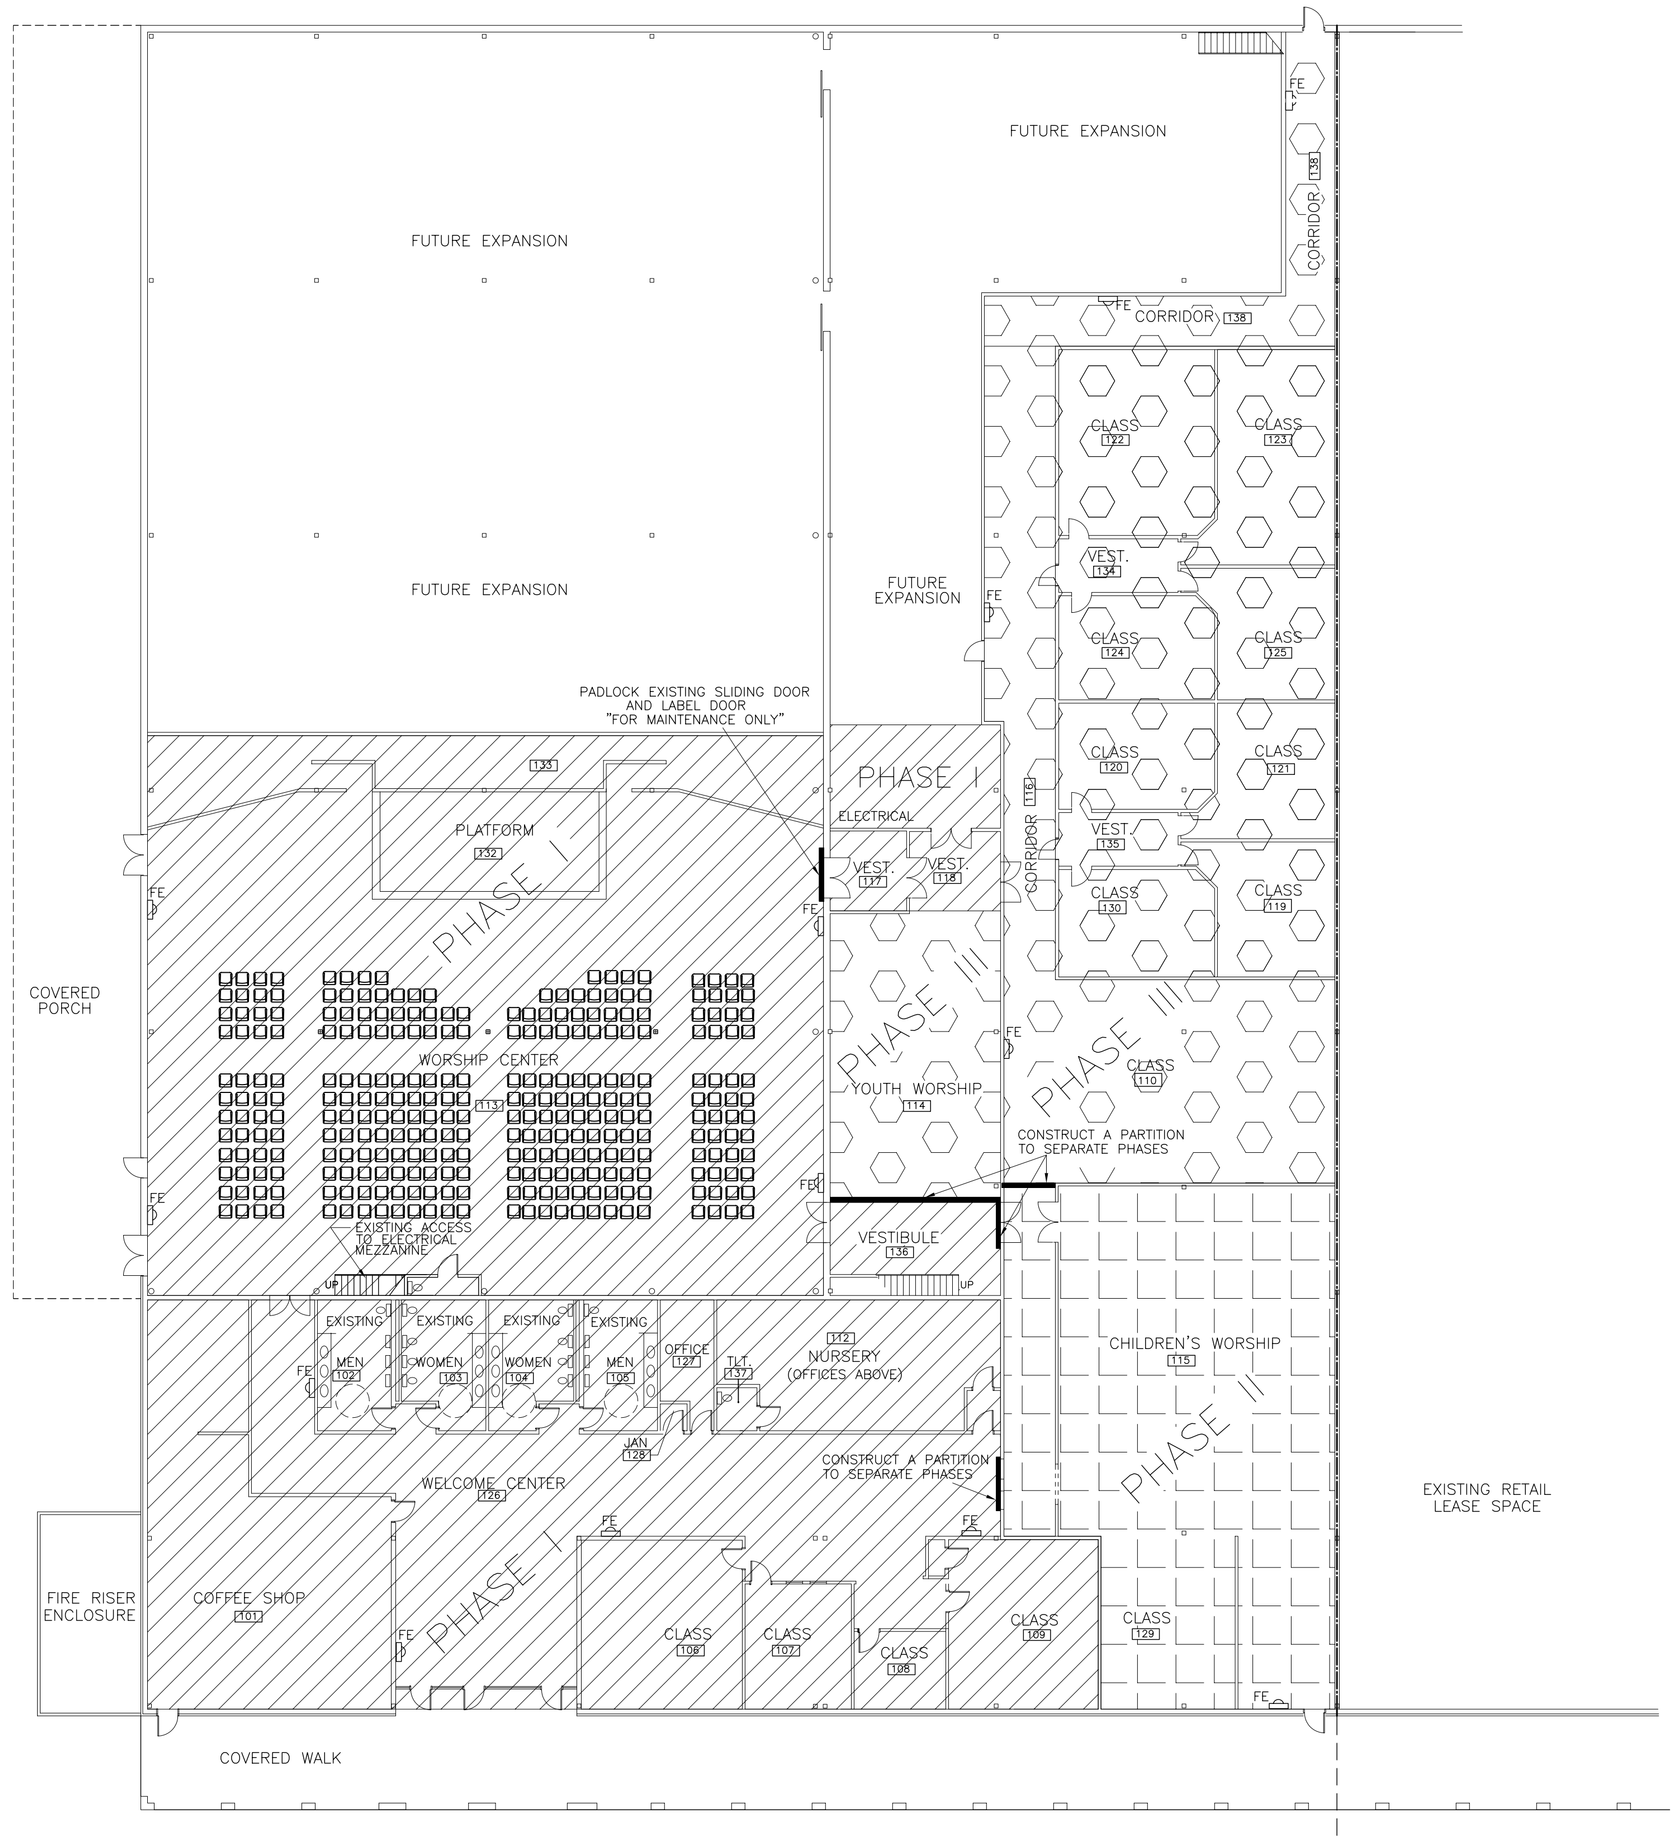

PLAN NORTH

CONSTRUCTION PHASED FLOOR PLAN

SCALE 1/16"=1'-0"

AREA OF RENOVATIONS | EXISTING SEPARATED BUILDING

PHASE I
PHASE II
PHASE III

DAMMON
ENGINEERING, INC.

CHIEF ENGINEER
EMMETT
DAMMON, P.E.

CHIEF ARCHITECT
ROBERT
WILTSE

1095 FLORIDA AVENUE
SLIDELL, LA. 70458
OFFICE: 985-649-5832
FAX: 985-641-5950

WEBSITE:
WWW.DAMMONENGINEERING.COM

EMAIL:
DAMMONENG@BELLSOUTH.NET

ARCHITECTURE

ENGINEERING

STUDIES

PLANNING

INVESTIGATION

EXPERT WITNESS

NORTHSHORE CHURCH
KENSINGTON DR.
SLIDELL, LA

PHASED FLOOR PLAN

REV: #1 06-08-09

SCALE: AS NOTED

JOB#: 1988

DATE: 09-30-08

SHEET

A-1.1

OF