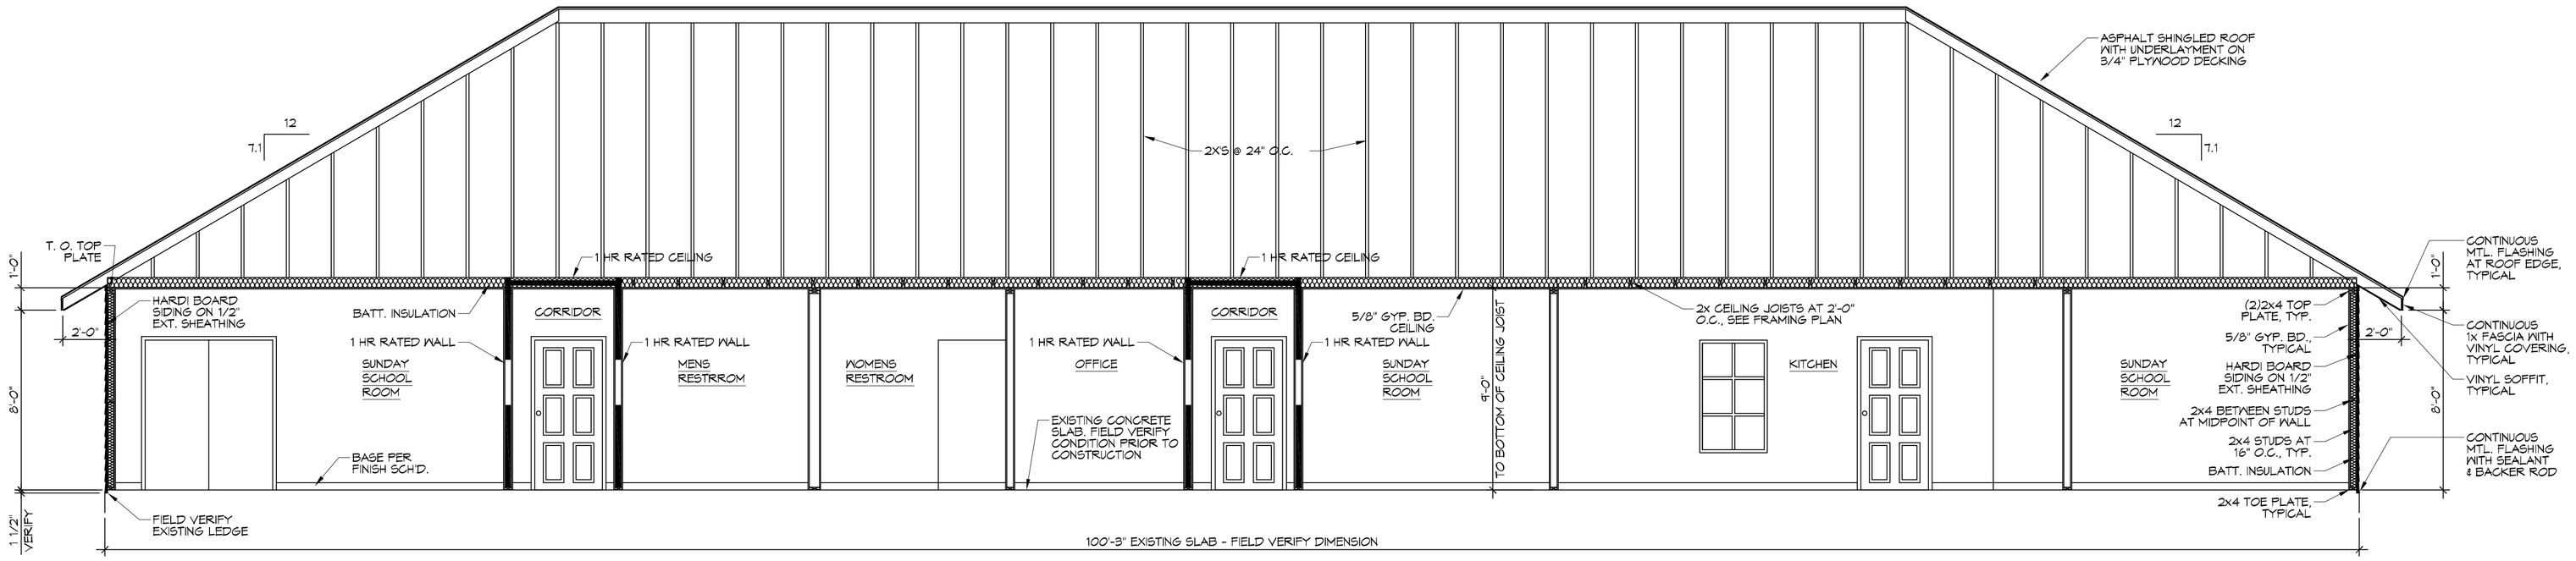

B EDUCATIONAL BLDG. LONGITUDINAL SECTION

SCALE: 1/4"=1'-0"

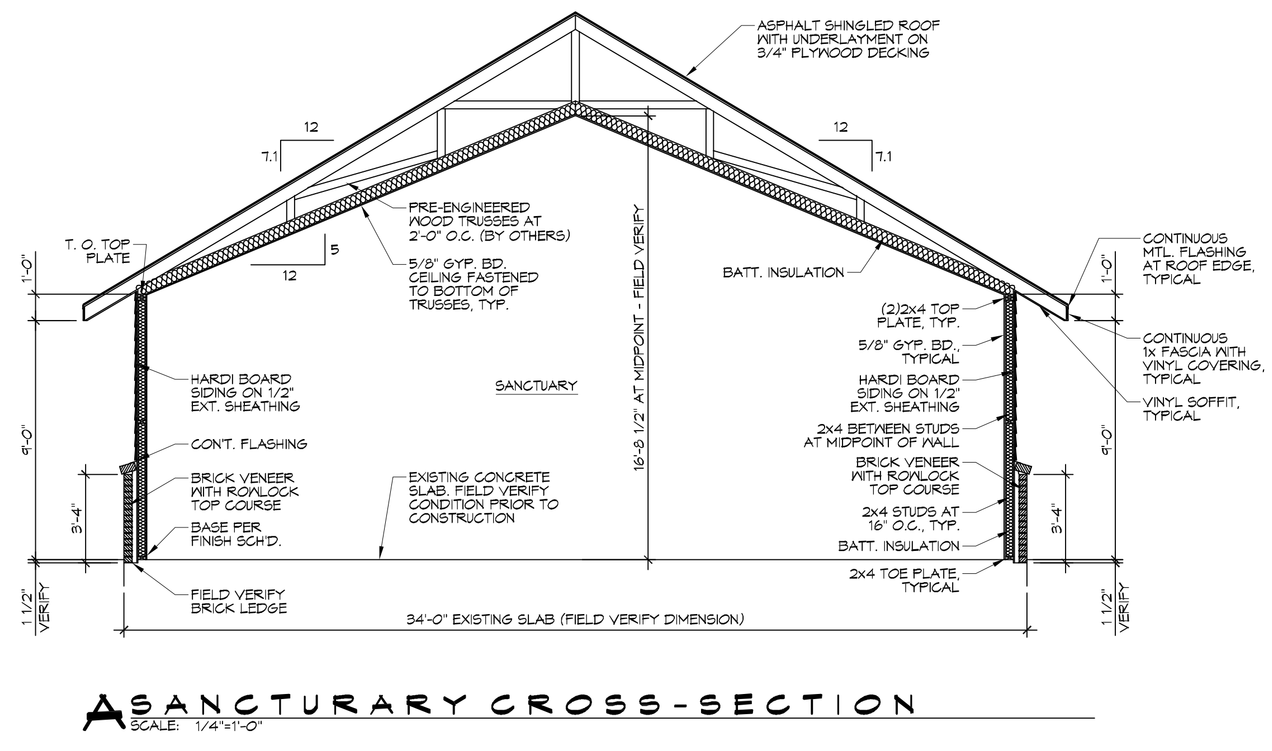

A SANCTURARY CROSS-SECTION

SCALE: 1/4"=1'-0"

DAMMON ENGINEERING, INC.
LOUISIANA & MISSISSIPPI
www.dammonengineering.com
info@dammonengineering.com
PH: 985.649.5832 F: 985.641.5950
Chief Engineer: Brian Mistich, PE
1456 Oak Shadows Trail
Slidell, LA 70458

REVISIONS

#	DESCRIPTION	DATE

SEAL:

STATE OF LOUISIANA
BRIAN A. MISTICH
License No. 30187
7/1/16
PROFESSIONAL ENGINEER

BAYOU BAPTIST CHURCH
1341 SULLIVAN DR.
SLIDELL, LA 70460

JOB No:	2274
DRAWN BY:	KMM
DATE:	05/12/2016
CHECKED BY:	JMS

The architectural work as shown and described in these drawings, plans and specifications shall not be used in whole or in part for any other project, addition to this project or for completion of this project by others, unless written permission is obtained from the architect and agreement is made for proper compensation. Visual contact with these drawings, plans and specifications shall constitute prima facie evidence of the acceptance of these restrictions.

SHEET TITLE:
BUILDING SECTIONS

DRAWING NUMBER:
A105

SHEET No: 11 of 17

FILE NAME: J:_CURRENT\2274 - Bayou Baptist Church\Drawings\Current Drawings\A105 - Building Sections.dwg PLOT DATE & TIME: Friday, July 01, 2016 8:09:31 AM