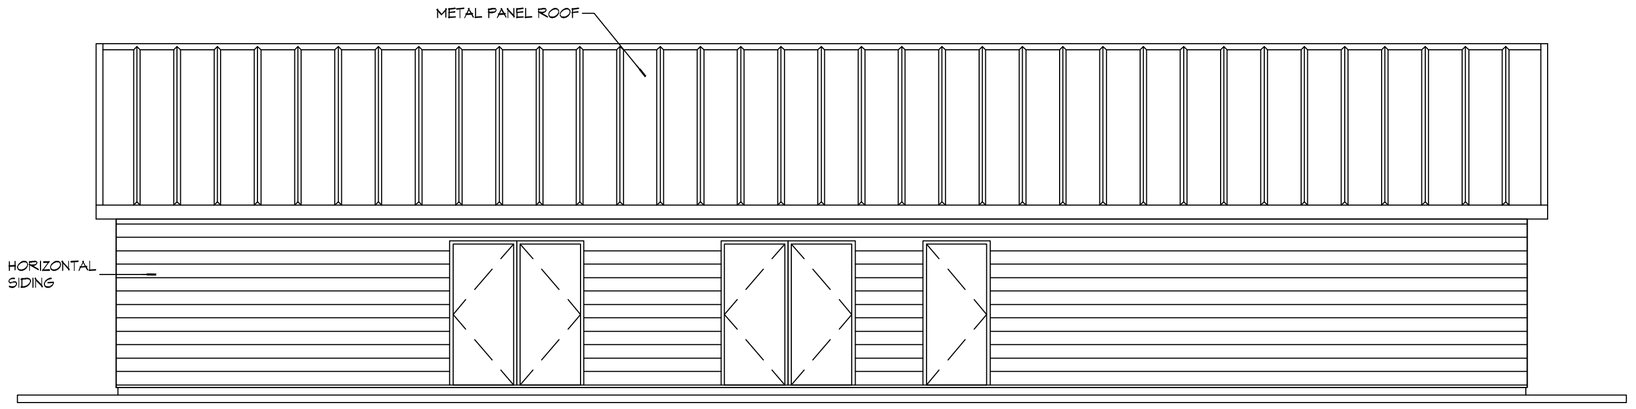

6 EXTERIOR ELEVATION
SCALE: 3/16" = 1'-0"
SOUTH

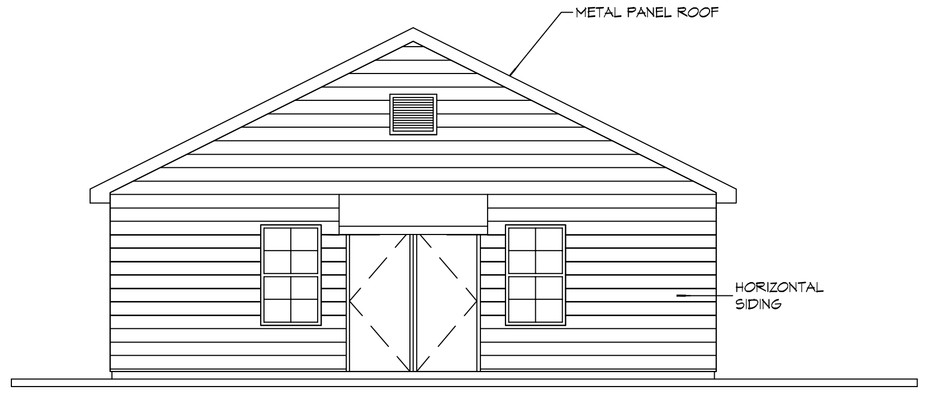

5 EXTERIOR ELEVATION
SCALE: ##########
WEST

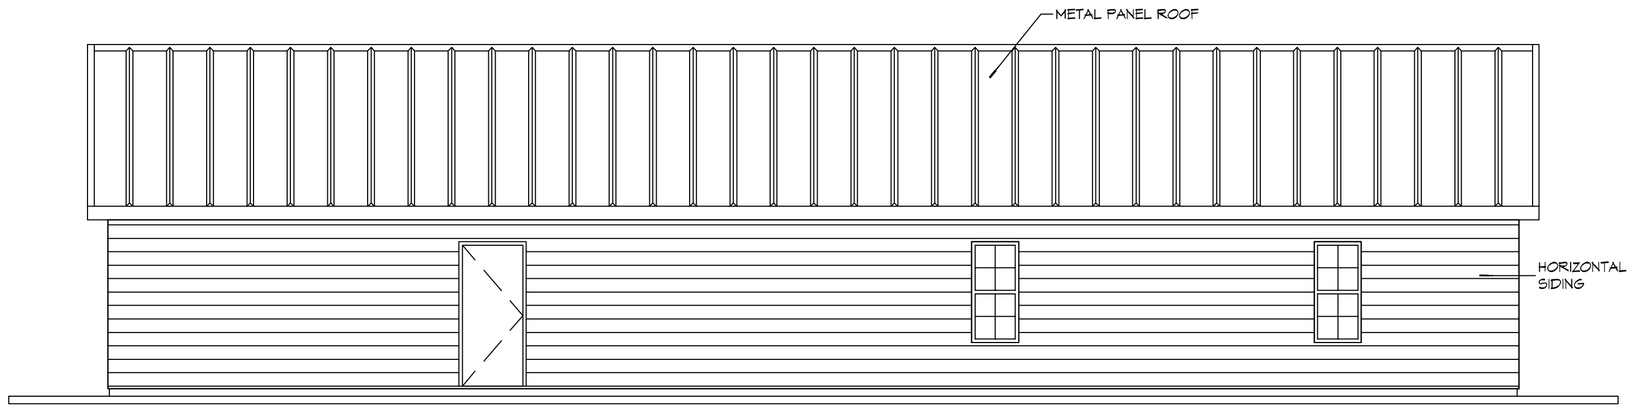

4 EXTERIOR ELEVATION
SCALE: ##########
NORTH

3 EXTERIOR ELEVATION
SCALE: ##########
EAST

DAMMON ENGINEERING, INC.
LOUISIANA & MISSISSIPPI
www.dammonengineering.com
info@dammonengineering.com
PH: 985.649.5832
Chief Engineer: Brian Mistich, PE
554 Old Spanish Trail
Slidell, LA 70458

REVISIONS

#	DESCRIPTION	DATE

SEAL:

PRO MULTIS LACOMBE CHAPEL

PIN VORTECH ROAD AND LA HWY 434
LACOMBE, LOUISIANA 70445

JOB No:	25591	DATE:	12-13-18
DRAWN BY:	CKD	CHECKED BY:	CKD

The Dammon Engineering and Surveying Logo, and the designs represented thereon are the property of Dammon Engineering and Surveying and may not be used in any way without prior written consent. Any unauthorized use, reproduction or distribution of any part or all of this document, in any form, by any method, for any purpose, is prohibited. Dammon Engineering and Surveying, Inc. Proud owners of this design, it is not to be used for any other purpose, project or extension to this project without the express written consent of Dammon Engineering and Surveying, Inc.

SHEET TITLE:
EXTERIOR ELEVATIONS

DRAWING NUMBER:
A201

SHEET No: 3 of 3

FILE NAME: J:_CLIENTS\2200 - By Global Locations, Contracts - MBI\Drawings\Current Drawings\A201 elevations.dwg PLOT DATE & TIME: Wednesday, January 30, 2019 4:40:39 PM