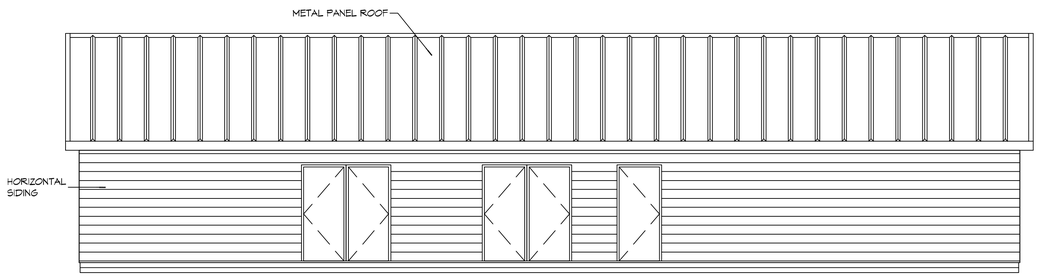

6 EXTERIOR ELEVATION
SCALE: 3/16" = 1'-0"
SOUTH

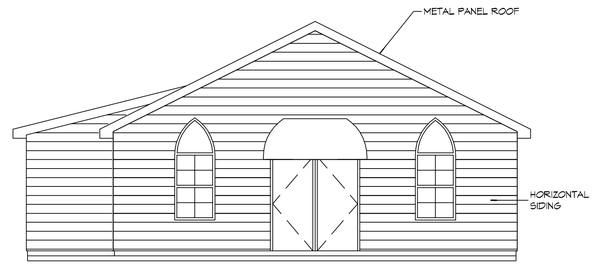

5 EXTERIOR ELEVATION
SCALE: ##########
WEST

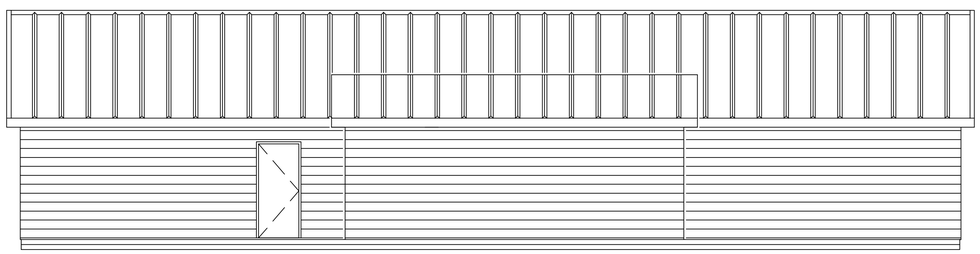

4 EXTERIOR ELEVATION
SCALE: ##########
NORTH

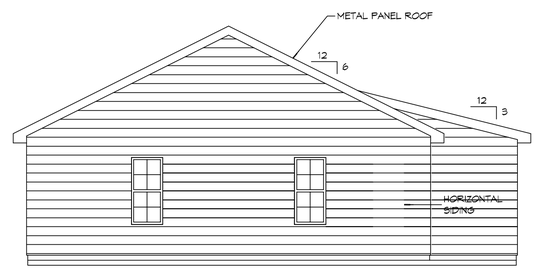

3 EXTERIOR ELEVATION
SCALE: ##########
EAST

DAMMON ENGINEERING, INC.
LOUISIANA & MISSISSIPPI
www.dammonengineering.com
info@dammonengineering.com
PH: 985.649.5832
Chief Engineer: Brian Mistich, PE
554 Old Spanish Trail
Slidell, LA 70458

REVISIONS

#	DESCRIPTION	DATE

SEAL:

MULTI PURPOSE BUILDING
OUR LADY OF FATIMA
66110 VORTISCH ROAD
LACOMBE, LOUISIANA 70445

JOB No:	2310	DATE:	04-15-2020
DRAWN BY:	CKD	CHECKED BY:	CKD

This drawing and specifications, design and engineering represented thereby are the property of Dammon Engineering, Inc. and shall not be reproduced in whole or in part without the written permission of Dammon Engineering, Inc. Any reproduction or alteration of this drawing without the written permission of Dammon Engineering, Inc. is prohibited. Copyright © 2020 Dammon Engineering, Inc. All rights reserved.

SHEET TITLE:
EXTERIOR ELEVATIONS

DRAWING NUMBER:
A201

SHEET No: 3 of 3

FILE NAME: J:\1-PROJECTS\2310 - St. Gabriel Lacombe Catholic\Drawings\Current Drawings\A201 Elevations.dwg PLOT DATE & TIME: Wednesday, April 15, 2020 2:27:04 PM