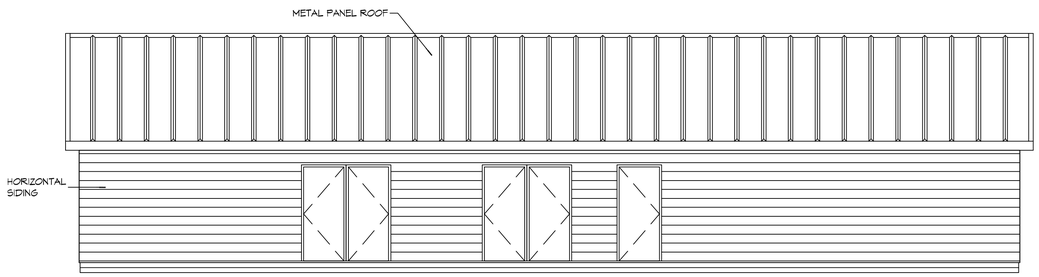

6 EXTERIOR ELEVATION
SCALE: 3/16" = 1'-0"
SOUTH

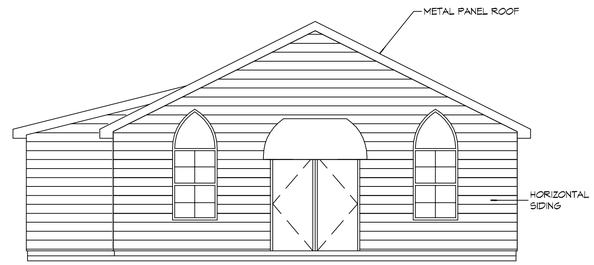

5 EXTERIOR ELEVATION
SCALE: ##########
WEST

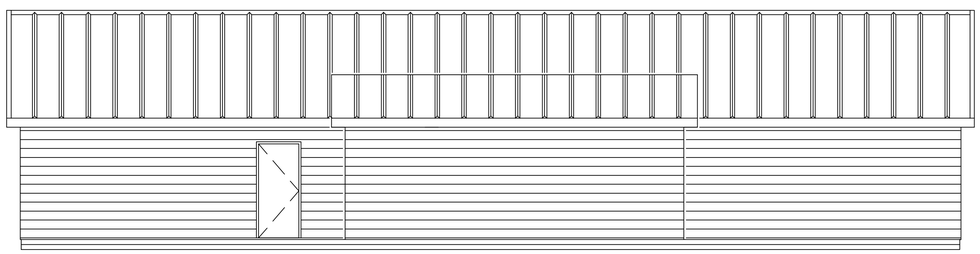

4 EXTERIOR ELEVATION
SCALE: ##########
NORTH

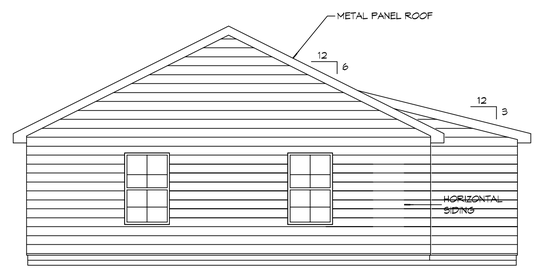

3 EXTERIOR ELEVATION
SCALE: ##########
EAST

DAMMON ENGINEERING, INC.
LOUISIANA & MISSISSIPPI
www.dammonengineering.com
info@dammonengineering.com
PH: 985.649.5832
Chief Engineer: Brian Mistich, PE
554 Old Spanish Trail
Slidell, LA 70458

REVISIONS

#	DESCRIPTION	DATE

SEAL:

MULTI PURPOSE BUILDING
OUR LADY OF FATIMA
66110 VORTISCH ROAD
LACOMBE, LOUISIANA 70445

JOB No:	2310	DATE:	04-15-2020
DRAWN BY:	CKD	CHECKED BY:	CKD

This drawing and all ideas, designs and arrangements represented thereby are the property of Dammon Engineering, Inc. and shall not be used for any purpose other than the specific project for which they were prepared and shall not be copied, disclosed to others, or used in other projects or elsewhere without the prior written permission of Dammon Engineering. Visual contact with this drawing or specification shall constitute acceptance of the foregoing restrictions.

SHEET TITLE:
EXTERIOR ELEVATIONS

DRAWING NUMBER:
A201

SHEET No: 3 of 3

FILE NAME: J:\+ CHURCHES\310 - St. Gabriel Lacombe Church\Drawings\Current Drawings\A103 elevations.dwg 8.0.1 (64) & TMC Thursday, April 16, 2020 7:54:31 AM