LEGEND

AIR SUPPLY GRILLE (24X24)	RECESSED LIGHT	CEILING MOUNTED EXIT LIGHT
RETURN AIR GRILLE	PENDANT LIGHT	VANITY LIGHT
AIR SUPPLY GRILLE (12X12)	EXTERIOR WALL LIGHT	
EMERGENCY LIGHT	2X4 FLUORESCENT	

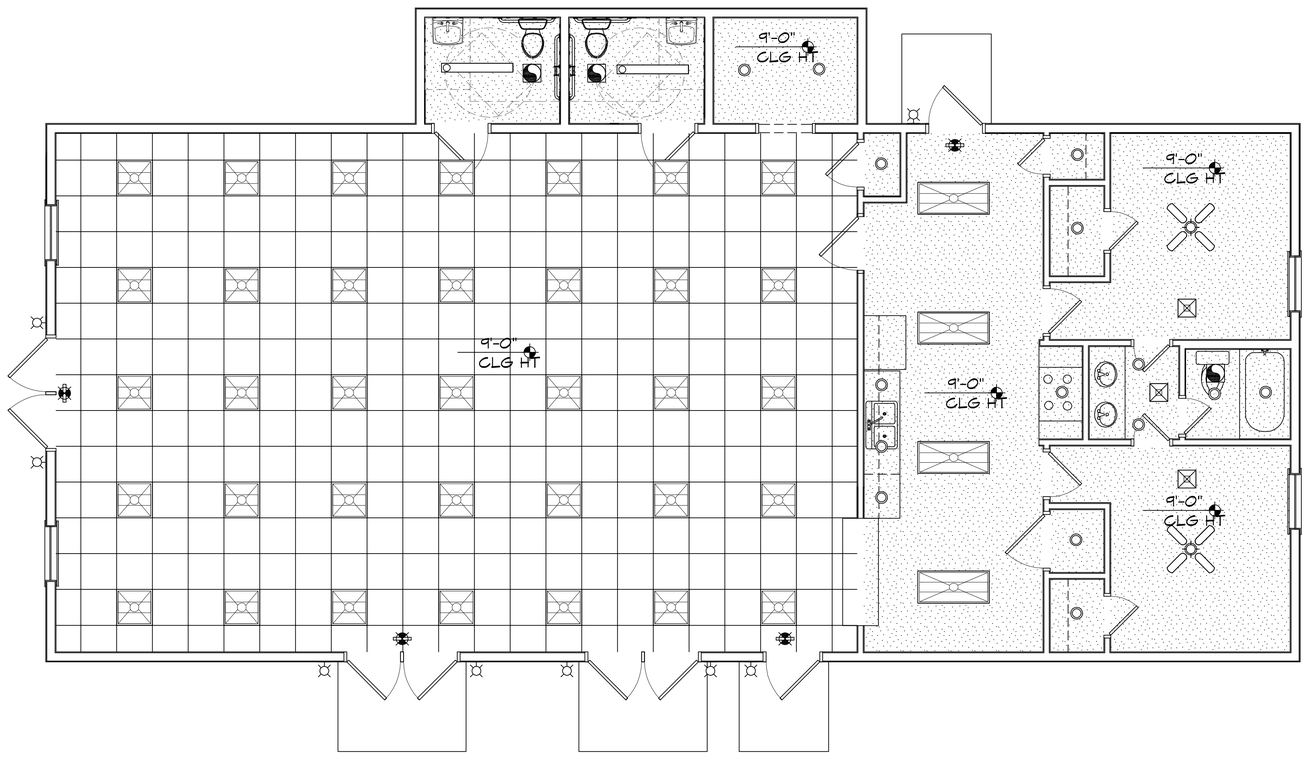

N 27 REFLECTED CEILING PLAN
SCALE: 1/4"= 1'-0"

DAMMON ENGINEERING, INC.
LOUISIANA & MISSISSIPPI
www.dammonengineering.com
info@dammonengineering.com
PH: 985.649.5832
Chief Engineer: Brian Mistich, PE
554 Old Spanish Trail
Slidell, LA 70458

REVISIONS

#	DESCRIPTION	DATE

SEAL:

MULTI PURPOSE BUILDING
OUR LADY OF FATIMA
64110 VORTISCH ROAD
LACOMBE, LOUISIANA 70445

JOB No:	2370	DATE:	04-15-2020
DRAWN BY:	JASWN	CHECKED BY:	JMS

The plans, drawings, and specifications, designs and other expressions (opinions) thereon are property of Dammon Engineering, Inc. and are not to be used for any purpose other than the specific project for which they were prepared. Any other use, reproduction, or publication without the express written consent of Dammon Engineering, Inc. is prohibited. Dammon Engineering, Inc. shall not be responsible for any modifications made to these documents without the express written consent of Dammon Engineering, Inc.

SHEET TITLE:
REFLECTED CEILING PLAN

DRAWING NUMBER:
A104

SHEET No: 11 of 3