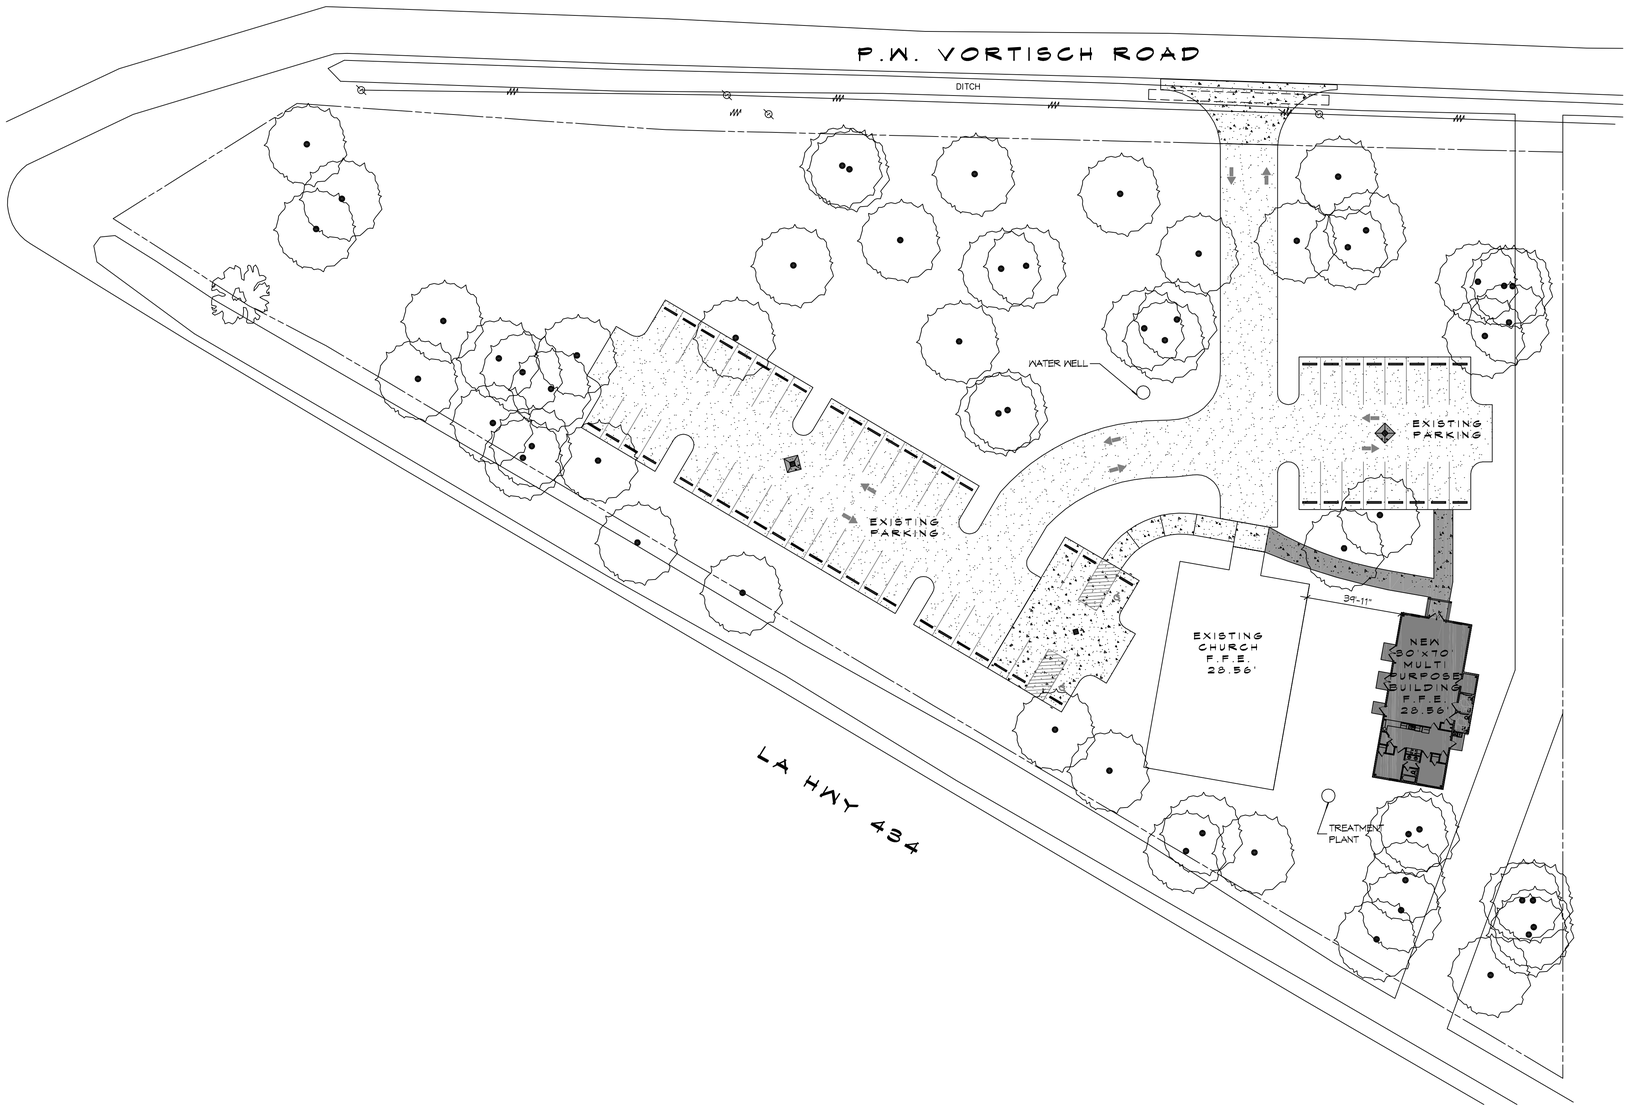

N

1 SITE PLAN
SCALE: 1" = 30'

PLANNING

PARCEL 1
ZONED A2 SUBURBAN RURAL

FLOOD ZONE

ZONE "AE"

BUILDING ELEVATION

BASE FLOOD ELEVATION = 27.0'
FINISHED FLOOR ELEVATION = 28.56'

PARKING REQUIREMENTS

1 SPACE PER 4 OCCUPANTS
192 SEATS / 4 = 48 PARKING SPACES REQUIRED
2 HANDICAP PARKING SPACES PROVIDED
56 REGULAR PARKING SPACES PROVIDED

TOTAL PARKING SPACES PROVIDED 58

SITE LIGHTING

EXTERIOR LIGHTING SHALL BE SHADED OR INWARDLY DIRECTED IN SUCH A MANNER SO THAT NO DIRECT LIGHTING OR GLARE BE CAST BEYOND THE PROPERTY LINE. THE INTENSITY OF SUCH LIGHTING SHALL NOT EXCEED ONE FOOT CANDLE AS MEASURED AT THE ABUTTING PROPERTY LINE.

DAMMON ENGINEERING, INC.
LOUISIANA & MISSISSIPPI
www.dammonengineering.com
info@dammonengineering.com
PH: 985.649.5832
Chief Engineer: Brian Mistich, PE
554 Old Spanish Trail
Slidell, LA 70458

REVISIONS

#	DESCRIPTION	DATE

SEAL:

MULTI PURPOSE BUILDING
OUR LADY OF FATIMA
66110 VORTISCH ROAD
LACOMBE, LOUISIANA 70445

JOB No:	2370	DATE:	08-11-2020
DRAWN BY:	CKD	CHECKED BY:	CKD

The above drawings and specifications, designs and arrangements represented, remain the property of Dammon Engineering, Inc. and shall not be used in any way prejudicial to the interests of Dammon Engineering, Inc. Reproduction or publication of these drawings, or any part thereof, does not convey any rights to reproduce or publish the same or any part thereof, without the written permission of Dammon Engineering, Inc. Contractor shall verify and take direct responsibility for all dimensions and conditions on the job before proceeding with the work. Do not scale drawings.

SHEET TITLE:
SITE PLAN

DRAWING NUMBER:
C101

SHEET No: 3 of 10

FILE NAME: J:\1 - DAMMON\2370 - Our Lady Of Fatima Lacombe\Drawings\Current Drawings\C101 SITE PLAN.dwg PLOT DATE & TIME: Thursday, June 18, 2020 8:15:45 PM