LEGEND

AIR SUPPLY GRILLE (24X24)	RECESSED LIGHT	CEILING MOUNTED EXIT LIGHT
RETURN AIR GRILLE	PENDANT LIGHT	VANITY LIGHT
AIR SUPPLY GRILLE (12X12)	EXTERIOR WALL LIGHT	
EMERGENCY LIGHT	2X4 FLUORESCENT	

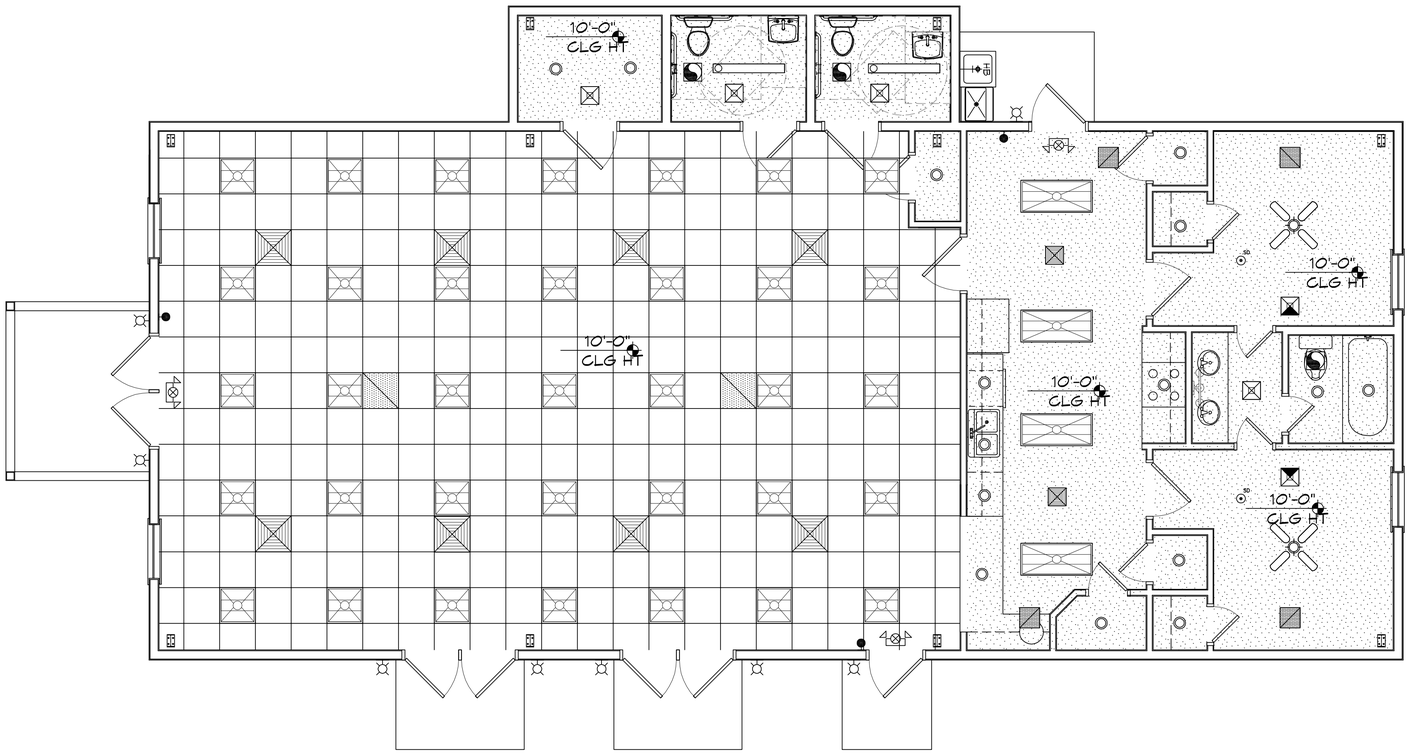

N

7 REFLECTED CEILING PLAN

SCALE: 1/4"= 1'-0"

DAMMON ENGINEERING, INC.
LOUISIANA & MISSISSIPPI
www.dammonengineering.com
info@dammonengineering.com
PH: 985.649.5832
Chief Engineer: Brian Mistich, PE
554 Old Spanish Trail
Slidell, LA 70458

REVISIONS

#	DESCRIPTION	DATE

SEAL:

STATE OF LOUISIANA
BRIAN A. MISTICH
License No. 30187
PROFESSIONAL ENGINEER

MULTI PURPOSE BUILDING

OUR LADY OF FATIMA

64110 VORTISCH ROAD
LACOMBE, LOUISIANA 70445

JOB No: 2370 DATE: 07-15-2020
DRAWN BY: RLD CHECKED BY: CKD

This drawing is an instrument of service and is property of Dammon Engineering. Reproduction, publication or use for any purpose other than those authorized by Dammon Engineering, Inc. is prohibited. Dammon Engineering, Inc. assumes no responsibility for any alterations made to this drawing by others. Contact Dammon Engineering, Inc. if you have questions or need clarification.

SHEET TITLE:
REFLECTED CEILING PLAN

DRAWING NUMBER:
A102

SHEET No: 7 of 12