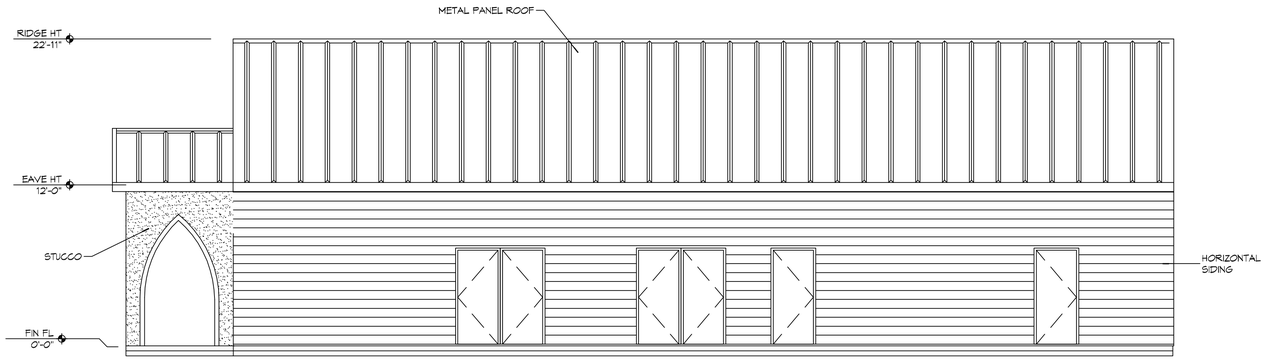

11 EXTERIOR ELEVATION
SCALE: 3/16" = 1'-0"
SOUTH

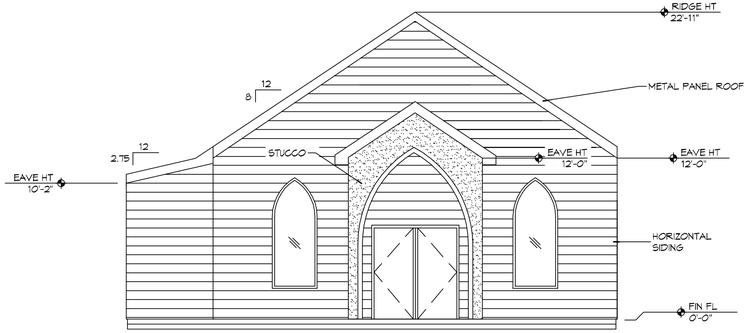

10 EXTERIOR ELEVATION
SCALE: 3/16" = 1'-0"
WEST

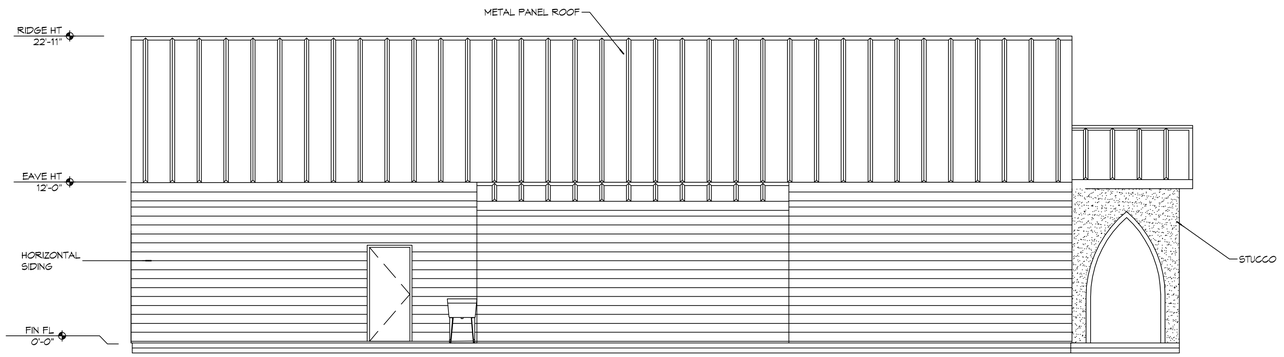

9 EXTERIOR ELEVATION
SCALE: 3/16" = 1'-0"
NORTH

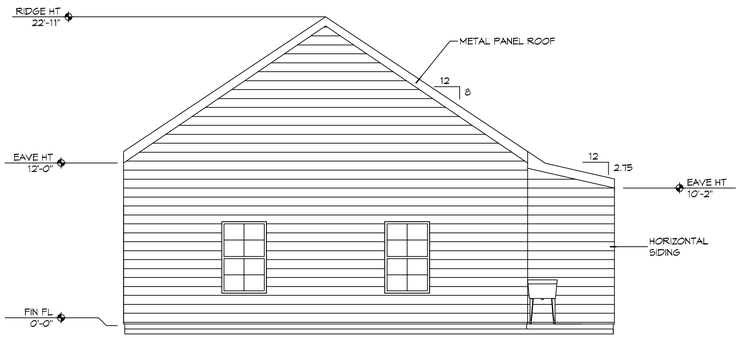

8 EXTERIOR ELEVATION
SCALE: 3/16" = 1'-0"
EAST

DAMMON ENGINEERING, INC.
LOUISIANA & MISSISSIPPI
www.dammonengineering.com
info@dammonengineering.com
PH: 985.649.5832
Chief Engineer: Brian Mistich, PE
554 Old Spanish Trail
Slidell, LA 70458

REVISIONS

#	DESCRIPTION	DATE

SEAL:

STATE OF LOUISIANA
BRIAN A. MISTICH
License No. 30187
PROFESSIONAL ENGINEER

MULTI PURPOSE BUILDING
OUR LADY OF FATIMA
6810 VORTECH ROAD
LACOMBE, LOUISIANA 70445

JOB No:	2370
DATE:	08-17-2020
DRAWN BY:	RLD
CHECKED BY:	CAD

This drawing is the property of Dammon Engineering, and as such retains ownership over the copyright. Any alterations made to this drawing without the written consent of Dammon Engineering, shall be deemed a violation of the copyright and shall be prosecuted to the full extent of the law.

SHEET TITLE:
EXTERIOR ELEVATIONS

DRAWING NUMBER:
A103

SHEET No: 8 of 12