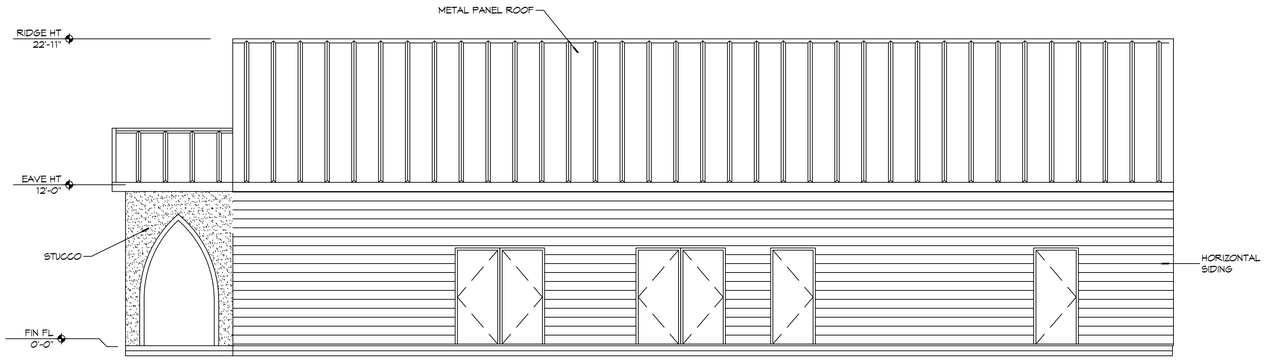

11 EXTERIOR ELEVATION
SCALE: 3/16" = 1'-0"
SOUTH

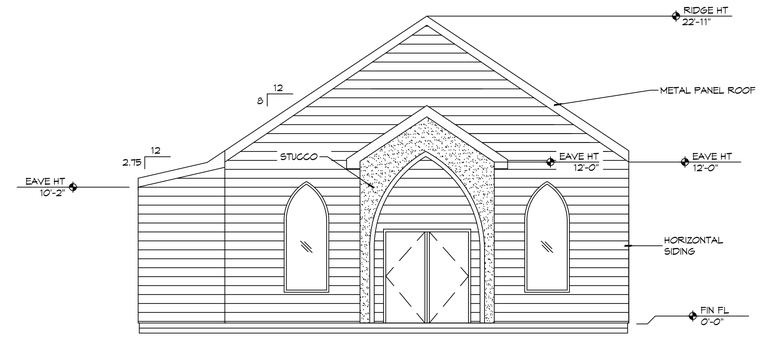

10 EXTERIOR ELEVATION
SCALE: 3/16" = 1'-0"
WEST

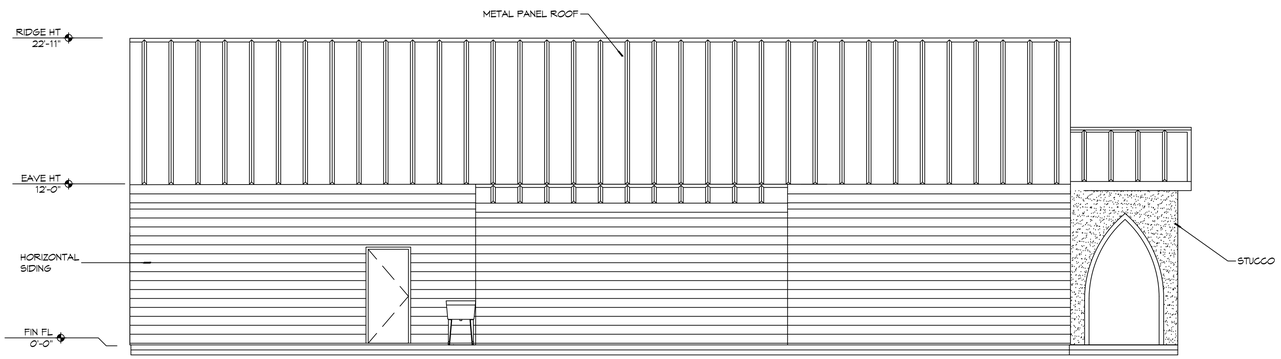

9 EXTERIOR ELEVATION
SCALE: 3/16" = 1'-0"
NORTH

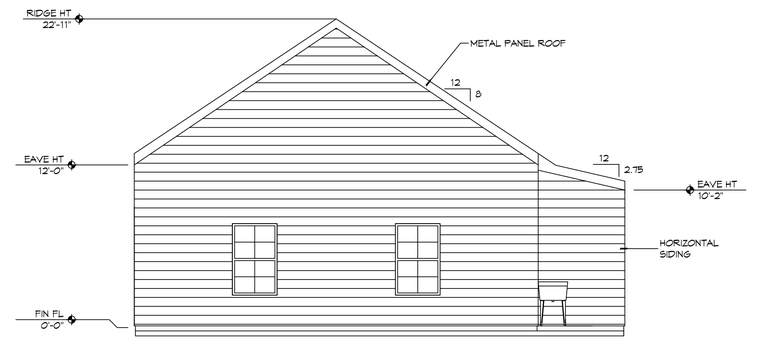

8 EXTERIOR ELEVATION
SCALE: 3/16" = 1'-0"
EAST

DAMMON ENGINEERING, INC.
LOUISIANA & MISSISSIPPI
www.dammonengineering.com
info@dammonengineering.com
PH: 985.649.5832
Chief Engineer: Brian Mistich, PE
5540 Oak Knoll Trail
Slidell, LA 70458

#	DESCRIPTION	DATE

REVISIONS

SEAL:

MULTI PURPOSE BUILDING
OUR LADY OF FATIMA
66110 VORTISCH ROAD
LACOMBE, LOUISIANA 70445

JOB No:	2310	DATE:	08-22-2023
DRAWN BY:	RLD	CHECKED BY:	CKD

THIS DRAWING AND SPECIFICATION, DESIGN AND ARRANGEMENT INCLUDED THEREIN, WHETHER PREPARED BY HAND OR REPRODUCED BY ELECTRONIC MEANS, SHALL REMAIN THE PROPERTY OF DAMMON ENGINEERING, AND MUST NOT BE REPRODUCED OR USED FOR OTHER PROJECTS OR PURPOSES WITHOUT WRITTEN CONSENT OF DAMMON ENGINEERING. THE DRAWING AND SPECIFICATION MAY BE USED FOR THE PROJECT FOR WHICH THEY WERE PREPARED AND REPRODUCED WITHOUT WRITTEN CONSENT OF DAMMON ENGINEERING IS PROHIBITED. ANY REPRODUCTION OR USE FOR OTHER PROJECTS OR PURPOSES IS PROHIBITED.

SHEET TITLE:
EXTERIOR ELEVATIONS

DRAWING NUMBER:
A103

SHEET No: 8 of 12

FILE NAME: J:_DAMMON\2310 - Our Lady Of Fatima Lacombe\Drawings\Current Drawings\A103 elevations.dwg PLOT DATE & TIME: Tuesday, August 29, 2023 8:50:47 AM