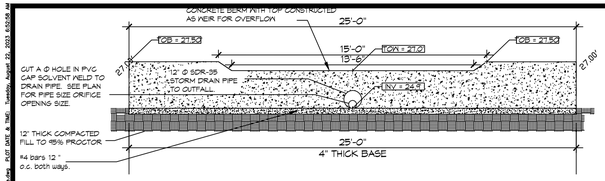

D SECTION
SCALE: NTS

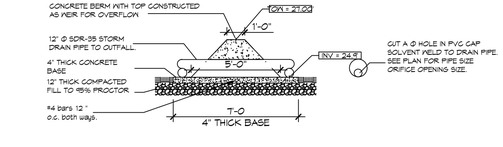

BERM & WEIR

FILL CALCS
74.05 s.f. (Section B) x 52.75 ' (Section A) = 3,906 c.f.
36.35 s.f. (Section A) x 93.50 ' (Section B) = 3,399 c.f.
Average Fill Calcs = 3,653 c.f.

RE-SHAPE EXISTING 25' SWALE
3 sections of swale average 3.95 s.f. x 183 linear ft long
Average Fill Calc for Swale = 723 c.f.

(NOTE: ALL SIDEWALKS and DRIVES ARE LEVEL WITH EXISTING GRADES)

Fill Total = 4,376 c.f.

SWALE BETWEEN BUILDING CUT CALCS
AVERAGE AREA = 1.32 s.f. & 1.15 s.f. = 1.38 s.f.
LENGTH OF SWALE = 133 ft
Volume of SWALE CUT = 183 c.f.

RE-SHAPE EXISTING 25' SWALE CUT CALCS
3 sections of swale average 4.95 s.f. x 183 linear ft long
Average Fill Calc for Swale = 906 c.f.

WOODED AREA CUT CALCS
Slope the first 2 feet of the perimeter of cut area with 1H:0.2V Slope
The area to be cut has a cross section of 85.3 s.f. and width of 40.75' (minus 2 ft for slope); 85.3 s.f. x 38.75 ft = 3,305 c.f.

CUT Totals : 4,394 c.f.

4 DETAIL
SCALE: NTS

NO NET FILL CALCULATIONS

GENERAL SITE DRAINAGE NOTES

1. REMOVE DEBRIS AND CLEAN BOTTOM OF EXISTING SWELL.
2. ALL ELEVATIONS SHOWN ARE M.S.L. AND ARE PLUS OR MINUS
3. FIELD VERIFY ALL ELEVATIONS AND AND DRAINAGE SYSTEM PLACEMENT PRIOR TO START OF WORK.

SITE DRAINAGE LEGEND

TG=100.0' — TOP OF GRATE
INV=100.0' — INVERT OF PIPE
ST — NEW SUBSURFACE DRAINAGE PIPE
DRAINAGE FLOW DIRECTION ARROW
AREA OF DETAINED RAINWATER

E SECTION
SCALE: 1"=30'

F SECTION
SCALE: 1"=30'

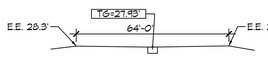

G SECTION
SCALE: 1"=30'

H SECTION
SCALE: 1"=30'

C SECTION
SCALE: NTS

TYPICAL RESHAPED SWALE FOR DETENTION

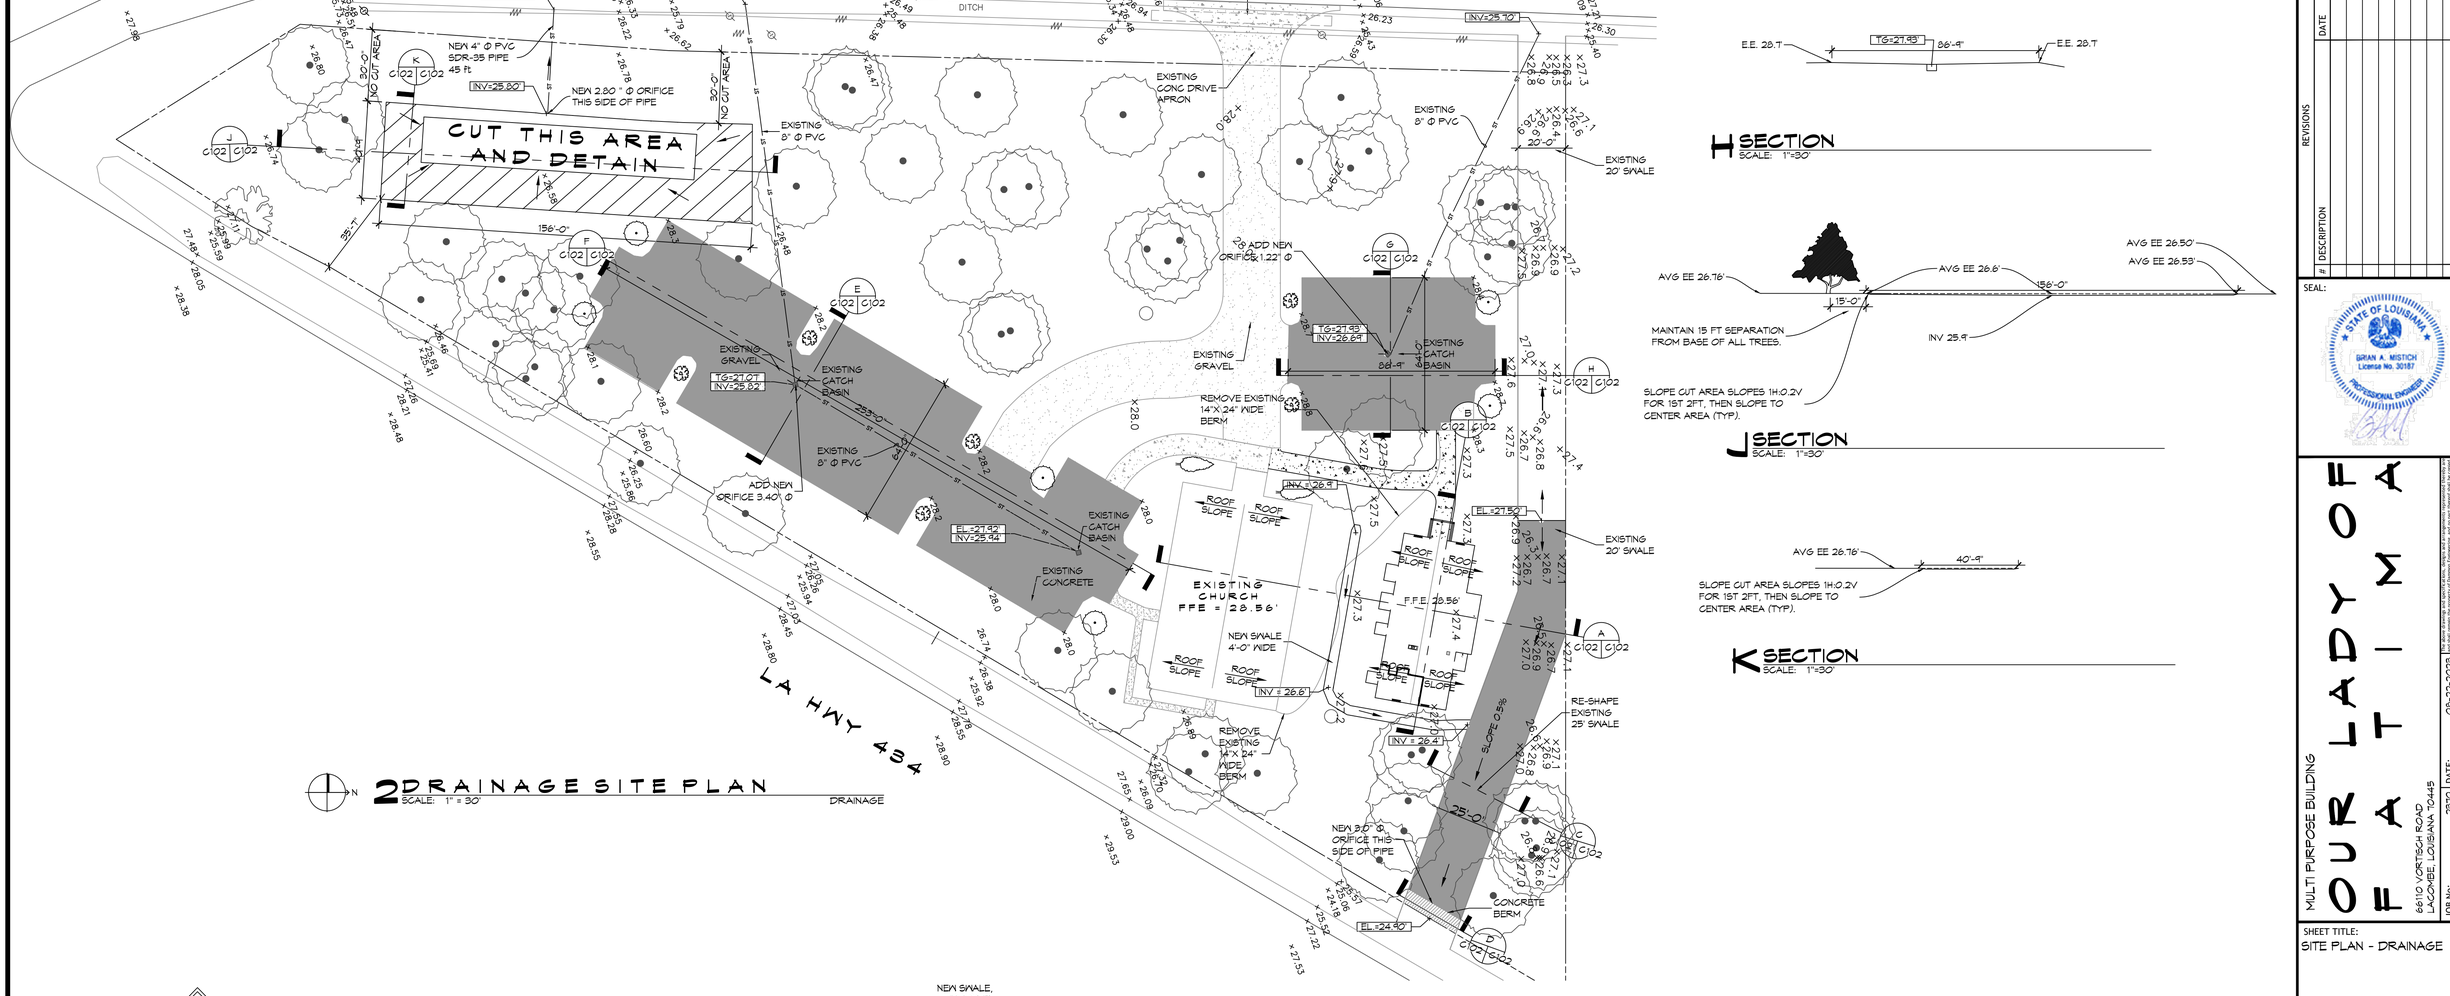

2 DRAINAGE SITE PLAN
SCALE: 1" = 30'

DRAINAGE

J SECTION
SCALE: 1"=30'

K SECTION
SCALE: 1"=30'

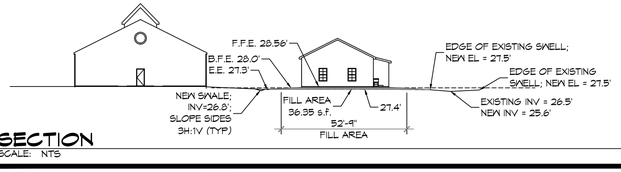

A SECTION
SCALE: NTS

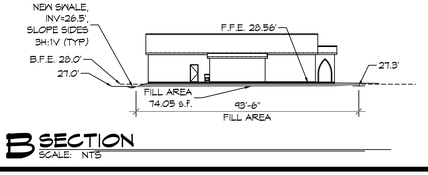

B SECTION
SCALE: NTS

DAMMON ENGINEERING, INC.
LOUISIANA & MISSISSIPPI
www.dammonengineering.com
5500 Cleveland Place
Suite 100
Metairie, LA 70006
PH: 985.649.5832

Chief Engineer: Brian Mistich, PE
Project Engineer: Cody Tait

#	DESCRIPTION	REVISIONS	DATE

SEAL:
STATE OF LOUISIANA
BRIAN A. MISTICH
License No. 30187
PROFESSIONAL ENGINEER

MULTI PURPOSE BUILDING
OUR LADY OF FATIMA
6611D VORTISCH ROAD
LACOMBE, LOUISIANA 70445

JOB No:	2370	DATE:	08-22-2023
DRAWN BY:	CKD	CHECKED BY:	CKD

SHEET TITLE:
SITE PLAN - DRAINAGE

DRAWING NUMBER:
C102

SHEET No: 4 of 12

All plans, designs and drawings as instruments of service are and shall remain the property of Dammon Engineering, Inc. and shall not be used in whole or in part for any other project without the written permission of Dammon Engineering, Inc. and shall not be loaned, copied or disclosed to unauthorized persons without written consent of Dammon Engineering, Inc. Visual contact with these plans shall constitute prima facie evidence of the acceptance of these restrictions.

FILE NAME: J:_Civil\2023\2370 - Our Lady of Fatima Lacombe\Drawings\Current Drawings\C102 Site Drainage.dwg PLOT DATE & TIME: Tuesday, August 29, 2023 8:55:28 AM