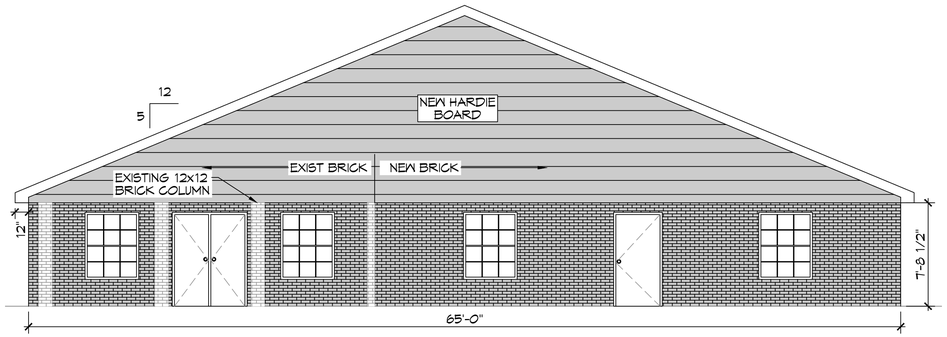

3 RIGHT ELEVATION PLAN
SCALE: 3/16"=1'-0"

4 REAR ELEVATION PLAN
SCALE: 3/16"=1'-0"

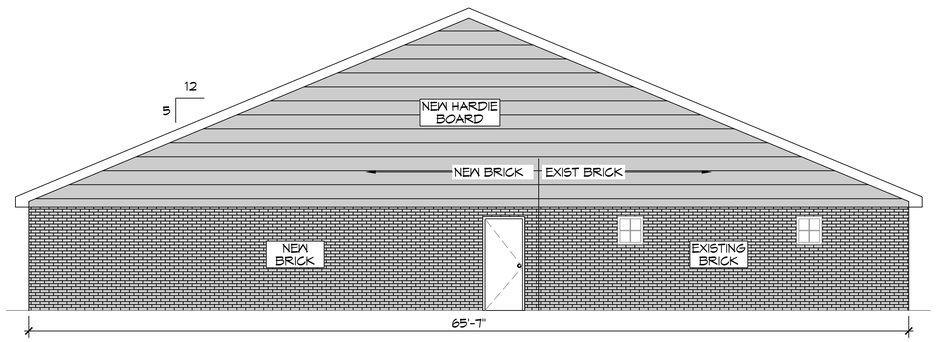

5 LEFT ELEVATION PLAN
SCALE: 3/16"=1'-0"

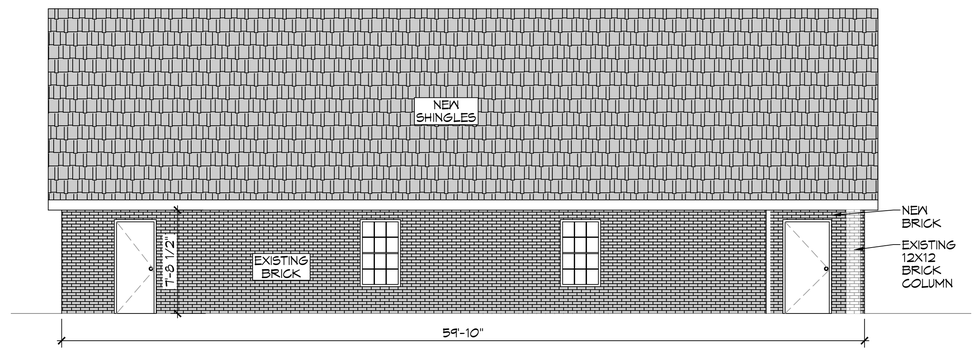

6 FRONT ELEVATION PLAN
SCALE: 3/16"=1'-0"

DAMMON ENGINEERING, INC.
LOUISIANA & MISSISSIPPI
www.dammonengineering.com
info@dammonengineering.com
PH: 985.649.5832 F: 985.641.5950
Chief Engineer: Brian Mistich, PE
5504 Cleveland Trail
Slidell, LA 70458

#	DESCRIPTION	DATE

REVISIONS

COMMUNITY BAPTIST CHURCH

59413 BADON RD
SLIDELL, LA 70460

JOB No:	2483	DATE:	03/17/2023
DRAWN BY:	CKD	CHECKED BY:	JMS

THIS DRAWING IS A DOCUMENT OF SERVICE. THIS DOCUMENT IS AN INSTRUMENT OF SERVICE AND SHALL REMAIN THE PROPERTY OF DAMMON ENGINEERING, AND MUST BE RETURNED AND THE RIGHTS TO THE USE THEREOF REGAINED UPON REQUEST. THIS DOCUMENT WAS PREPARED FOR THE PROJECT AND SITE IN THE NAME SHOWN AND SHALL NOT BE USED ON OTHER PROJECTS OR SITES WITHOUT WRITTEN CONSENT OF DAMMON ENGINEERING, INC. THIS DOCUMENT WAS PREPARED AND DEVELOPED WITHOUT WRITTEN CONSENT OF DAMMON ENGINEERING, INC. THIS DOCUMENT IS NOT TO BE USED FOR CONSTRUCTION UNLESS SIGNED AND SEALED.

SHEET TITLE:
ELEVATION PLAN

DRAWING NUMBER:
A102

SHEET No: 3 of 3

FILE NAME: J:\---Old-DRIVES\2483 - Community Baptist Church Slidell\Drawings\Current Drawings\A100 - Elevation Plan.dwg PLOT DATE & TIME: Thursday, August 17, 2023 3:31:53 PM