CEILING HEIGHT: 19' 10"

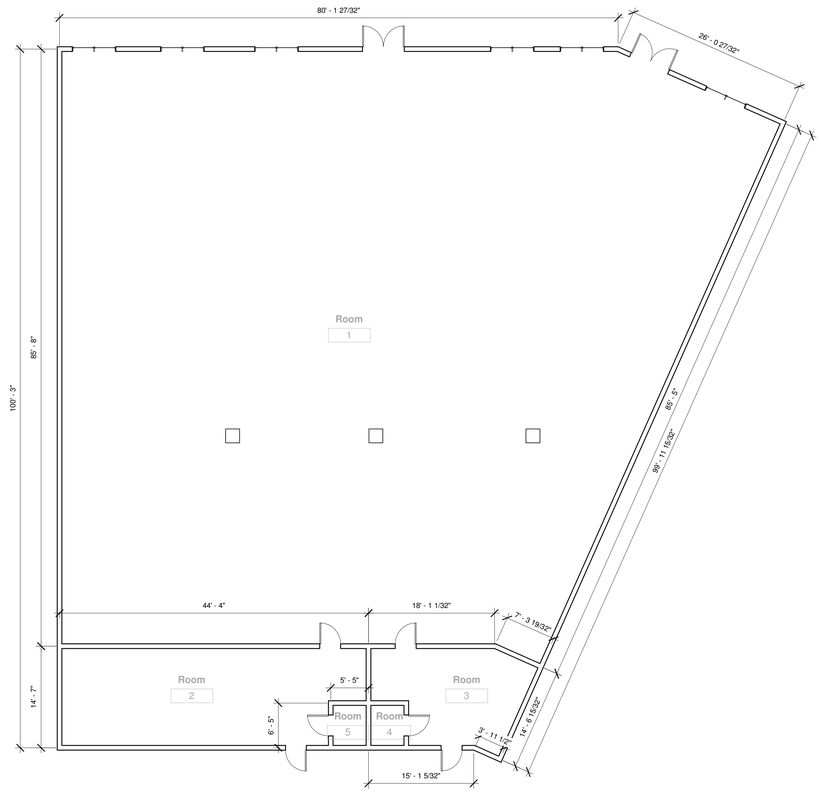

CEILING HEIGHT: 15' 8"

1 Level 1
1/8" = 1'-0"

ISSUED FOR REVIEW

No.	Description	Date
1	ISSUED FOR REVIEW	04.22.21

Joseph Pedreira

BAC

Bride Adorned Church

Project Number	101
Date	4/22/21
Drawn By	JRP
Checked By	JRP

A101

Scale 1/8" = 1'-0"

4/21/2021 3:53:24 PM