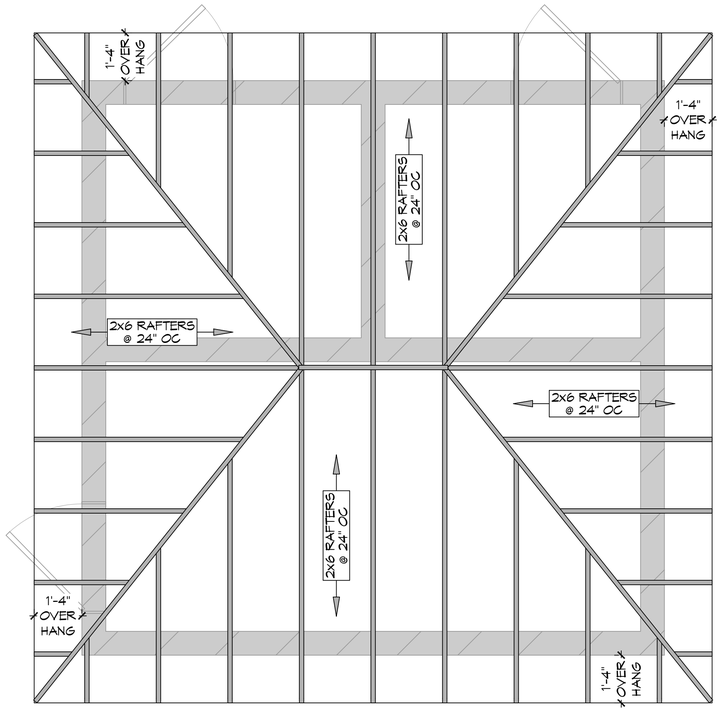

9 ROOF RAFTER PLAN
SCALE: 1/2"=1'-0"

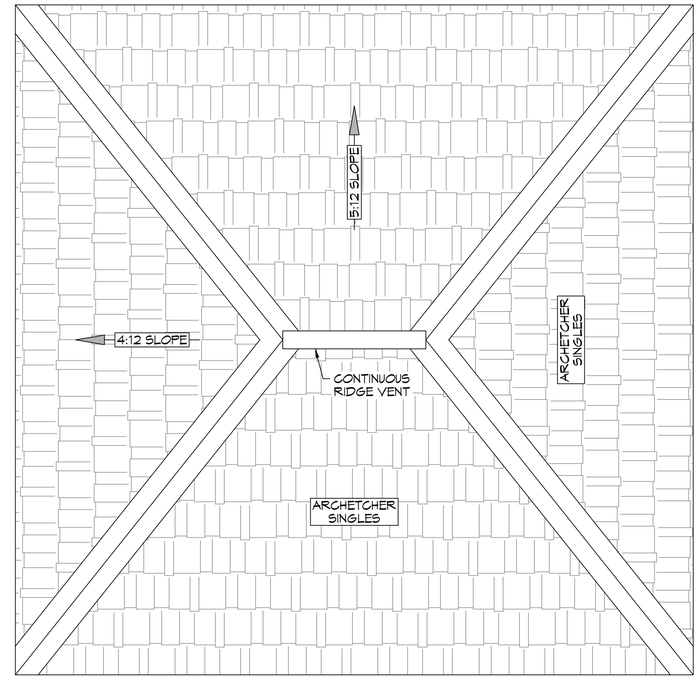

10 ROOF PLAN
SCALE: 1/2"=1'-0"

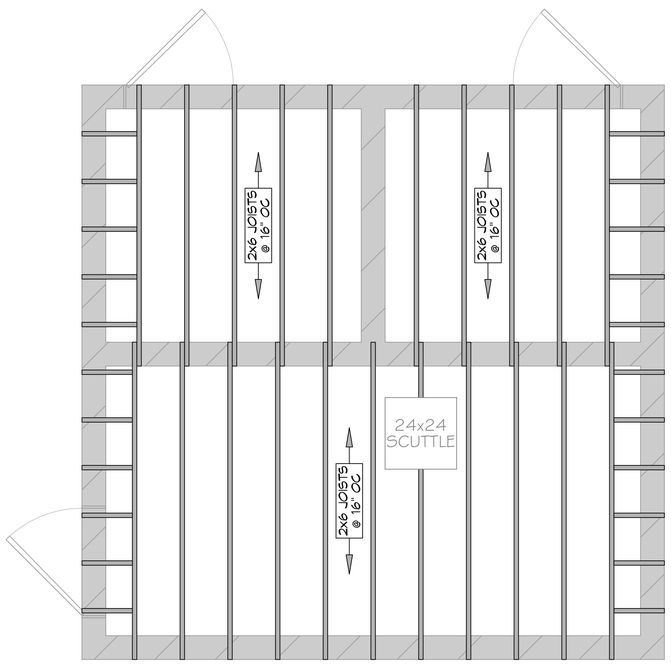

11 CEILING JOIST PLAN
SCALE: 1/2"=1'-0"

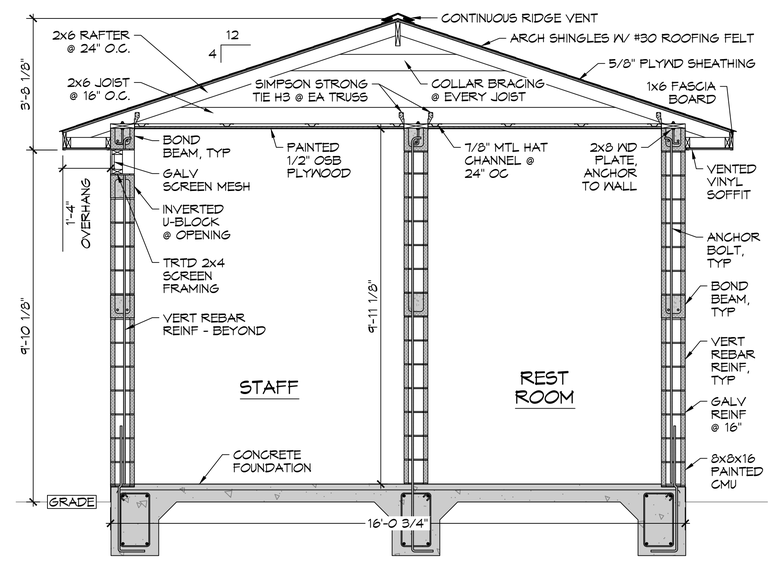

12 LEFT SECTION
SCALE: 1/2"=1'-0"

DAMMON ENGINEERING, INC.
LOUISIANA & MISSISSIPPI
www.dammonengineering.com
www.dammonprivate.com
PH: 985.649.5832 F: 985.641.5950
Chief Engineer: Brian Mistich, PE
5540 Oak Grove Trail
Slidell, LA 70458

#	DESCRIPTION	REVISIONS	DATE

STATE OF LOUISIANA
BRIAN A. MISTICH
License No. 30187
PROFESSIONAL ENGINEER

FIRST BAPTIST CHURCH

FIRST BAPTIST CHURCH,
4141 PONTCHARTRAIN DR.
SLIDELL, LA 70460

JOB No:	DATE:	08-10-2022
DRAWN BY: TNT	CHECKED BY: JAS	

THESE DRAWINGS ARE THE PROPERTY OF DAMMON ENGINEERING, INC. AND SHALL REMAIN THE PROPERTY OF DAMMON ENGINEERING, INC. AND SHALL NOT BE USED FOR ANY PURPOSE OTHER THAN THE PROJECT FOR WHICH THEY WERE PREPARED, NOR SHALL THEY BE REPRODUCED IN WHOLE OR IN PART WITHOUT WRITTEN PERMISSION OF DAMMON ENGINEERING, INC. COPYRIGHT © 2022 DAMMON ENGINEERING, INC. ALL RIGHTS RESERVED.

SHEET TITLE:
ROOF FRAMING PLAN

DRAWING NUMBER:
S102

SHEET No: 5 of 10

FILE NAME: J:_DAMMON\Work Projects\First Baptist Church, Inc. 11\Current Drawings\S102 - Roof Framing Plan.dwg PLOT DATE & TIME: Thursday, August 11, 2022 7:06:12 AM