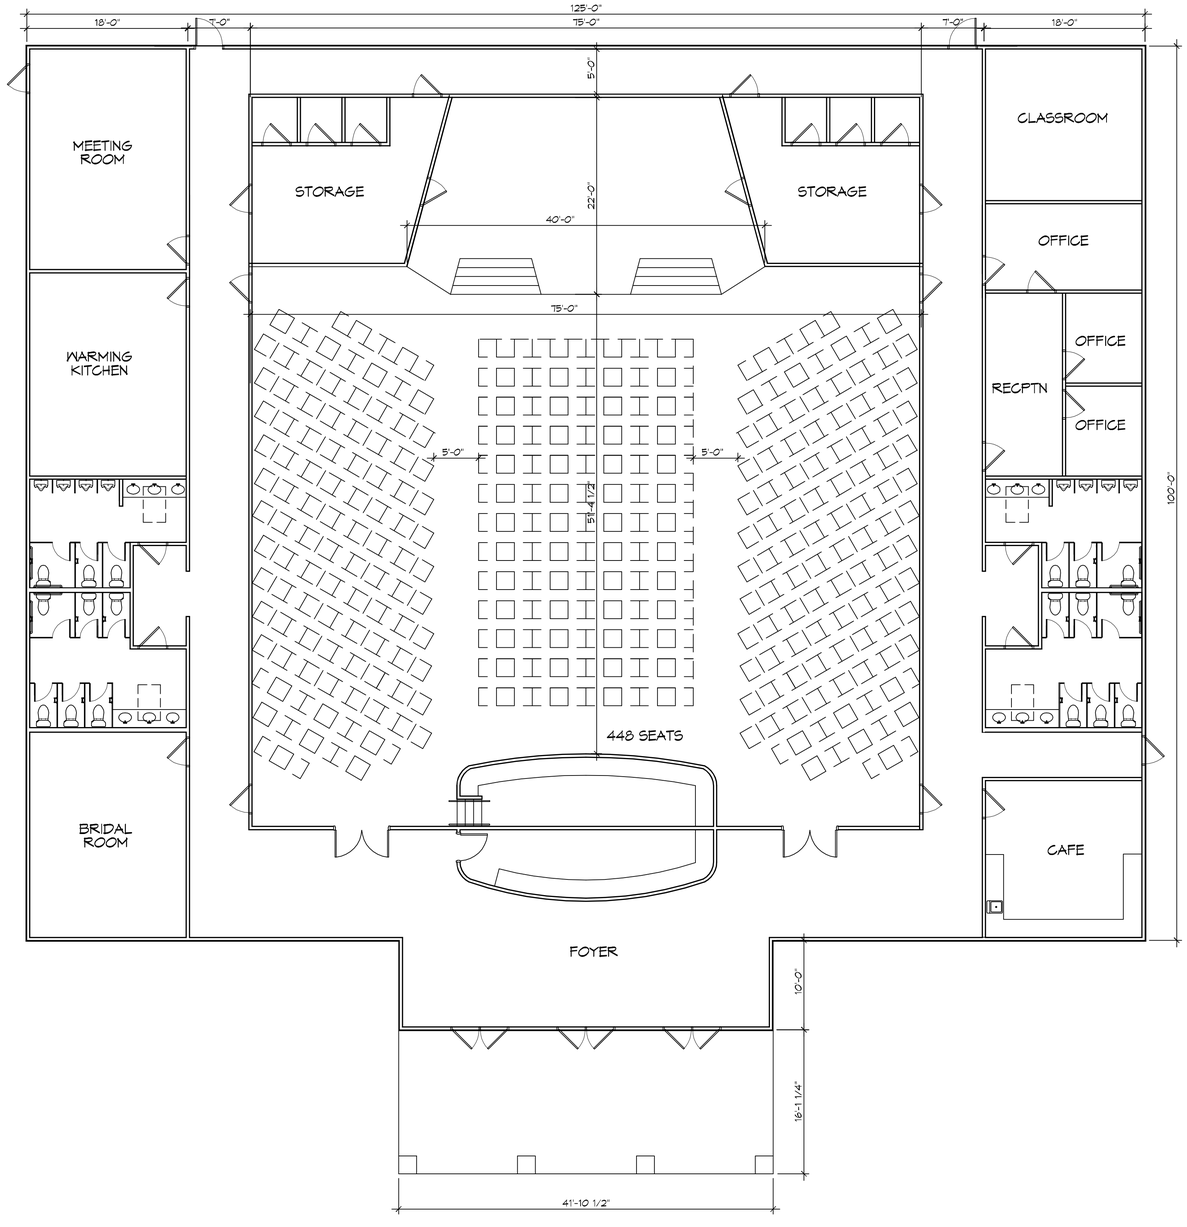

1 FLOOR PLAN
SCALE: 1/8"=1'-0"

DAMMON ENGINEERING, INC.
LOUISIANA & MISSISSIPPI
www.dammonengineering.com
info@dammonengineering.com
PH: 985.649.5832 F: 985.641.5950
Chief Engineer: Brian Mistich, PE
554 Old Spanish Trail
Slidell, LA 70458

REVISIONS

#	DESCRIPTION	DATE

NEW HOPE COMMUNITY CHURCH
VETERANS BLVD
KENNER, LA

JOB No:	2564
DATE:	12/13/2018
DRAWN BY:	CHECKED BY:
	RLD

The client, contractor, and subcontractor, shall not scale drawings. Dimensions shall be verified on the job site and this office notified of any discrepancies before beginning work. The contractor shall keep one copy of all plans on the job site at all times. All plans, specifications, and copies thereof prepared by Dammon Engineering, Inc. shall remain the property of Dammon Engineering, Inc. and shall not be used in any way without the written consent of Dammon Engineering, Inc.

JAS

SHEET TITLE:
FLOOR PLAN

DRAWING NUMBER:
A101

SHEET No: 5 of 1

PLOT MAP: J:_CURRENT\New Hope Community Church - KEN\Current Drawings\A101 - Floor Plan.dwg PLOT DATE & TIME: Friday, December 13, 2019 9:14:27 AM