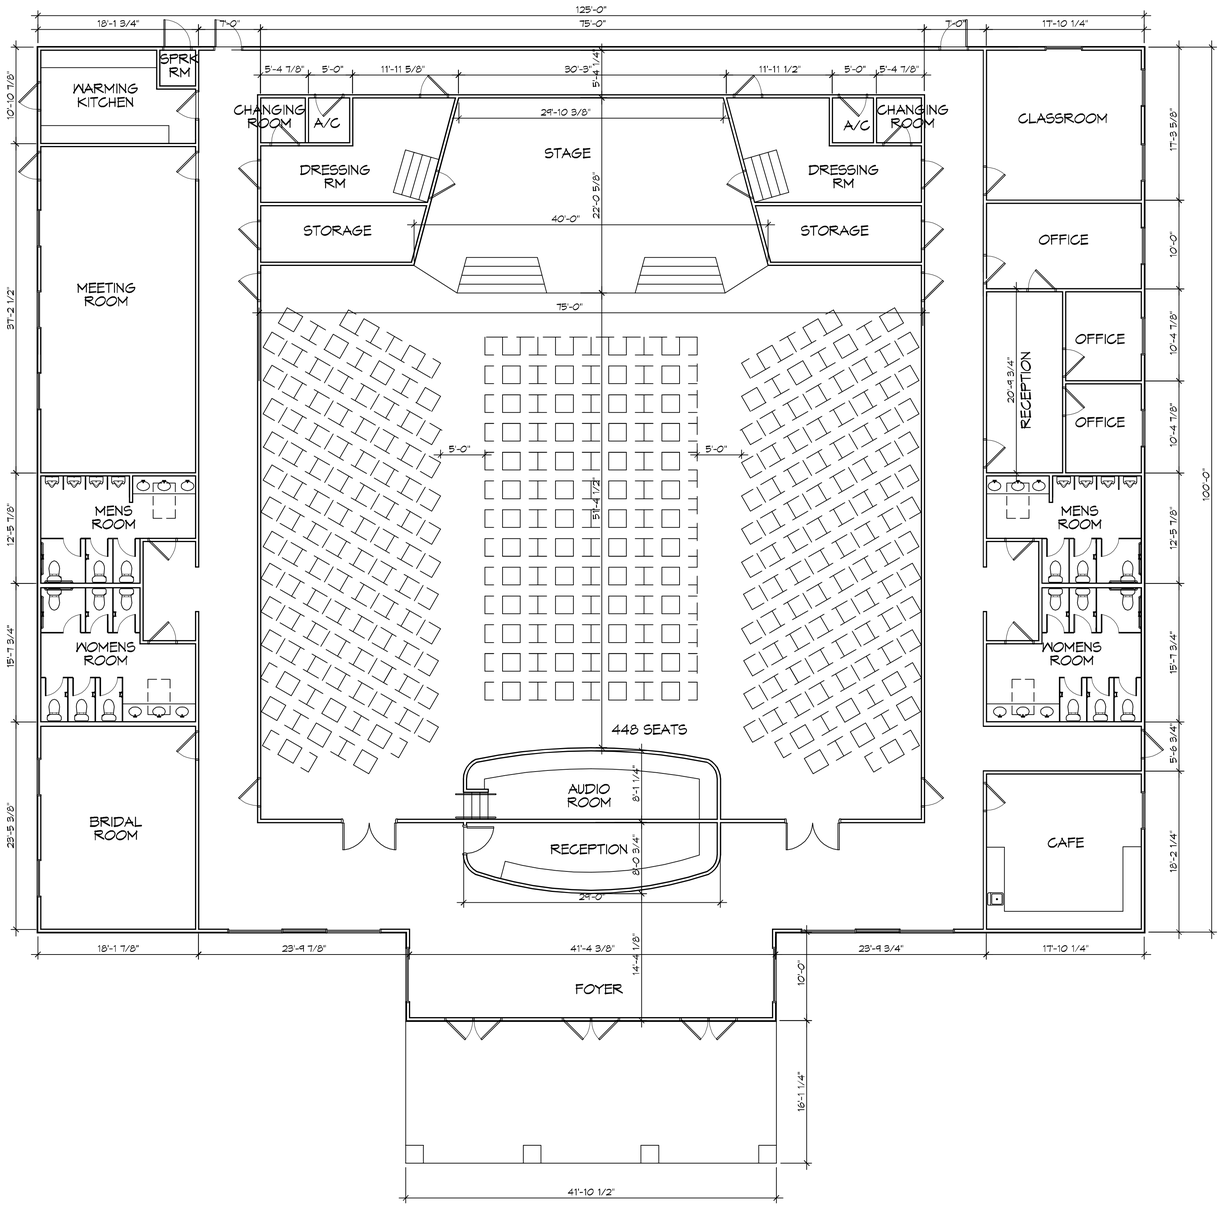

1 FLOOR PLAN
SCALE: 1/8"=1'-0"

DAMMON ENGINEERING, INC.
LOUISIANA & MISSISSIPPI

Chief Engineer: Brian Mecich, PE
554 Old Spanish Trail
Slidell, LA 70458

www.dammonengineering.com
info@dammonengineering.com
PH: 985.649.5832 F: 985.641.5990

#	DESCRIPTION	DATE

REVISIONS

NEW HOPE COMMUNITY CHURCH
VETERANS BLVD
KEENER, LA

JOB No:	2019	DATE:	12/17/2019
DRAWN BY:	RLD	CHECKED BY:	JAG

This drawing and all other documents, designs and drawings are and remain the property of Dammon Engineering, and are given therein shall be used only in connection with the project for which they are prepared. Any other use, reproduction or disclosure without the express written consent of Dammon Engineering is prohibited. Printed dimensions always govern. Verification and coordination of dimensions is the responsibility of the contractor.

SHEET TITLE:
FLOOR PLAN

DRAWING NUMBER:
A101

SHEET No: 5 of 3

FILE NAME: J:\C-DRIVE\CTV New Hope Community Church - 100% Current Drawings\A101 - Floor Plan.dwg 8:05:05 AM Tuesday, December 17, 2019