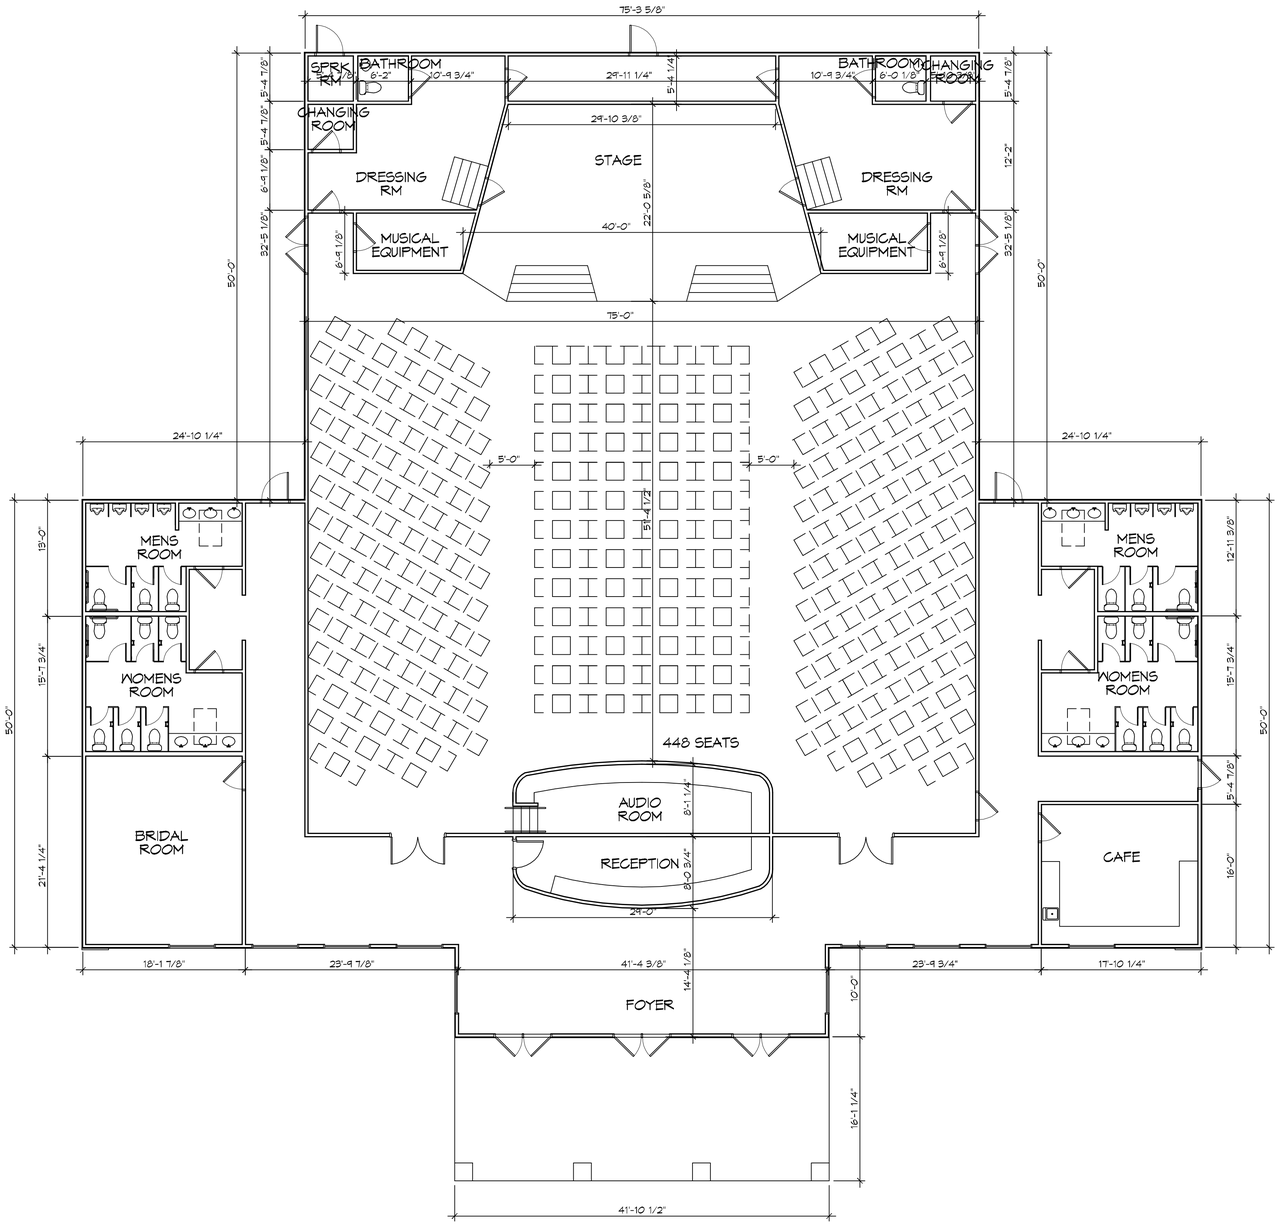

2 FLOOR PLAN OPTION #1

SCALE: 1/8"=1'-0"

DAMMON ENGINEERING, INC.
LOUISIANA & MISSISSIPPI

Chief Engineer: Brian Mistich, PE
554 Old Spanish Trail
Slidell, LA 70458

www.dammonengineering.com
info@dammonengineering.com
PH: 985.649.5832 F: 985.641.5950

REVISIONS

#	DESCRIPTION	DATE

NEW HOPE COMMUNITY CHURCH

VETERANS BLVD
KENNER, LA

JOB No:	2020	DATE:	01/08/2020
DRAWN BY:	GKD	CHECKED BY:	JAS

These drawings and specifications, designs and arrangements represented thereby are the property of Dammon Engineering, Inc. and are not to be used in any other project, nor extended to others for use on any other project other than specifically designated by Dammon Engineering, Inc. Reproduction of these drawings and specifications, in whole or in part, without the express written permission of Dammon Engineering, Inc. is prohibited. Only those drawings & specifications, bearing the seal of Dammon Engineering, Inc. are valid for construction purposes.

SHEET TITLE:
FLOOR PLAN OPTION#1

DRAWING NUMBER:

A101

SHEET No: 2 of 4

FILE NAME: J:\+ CURRENT\New Hope Community Church - KEN\Current Drawings\Option 1\A101 - Floor Plan.dwg PLOT DATE & TIME: Monday, January 20, 2020 2:30:04 AM