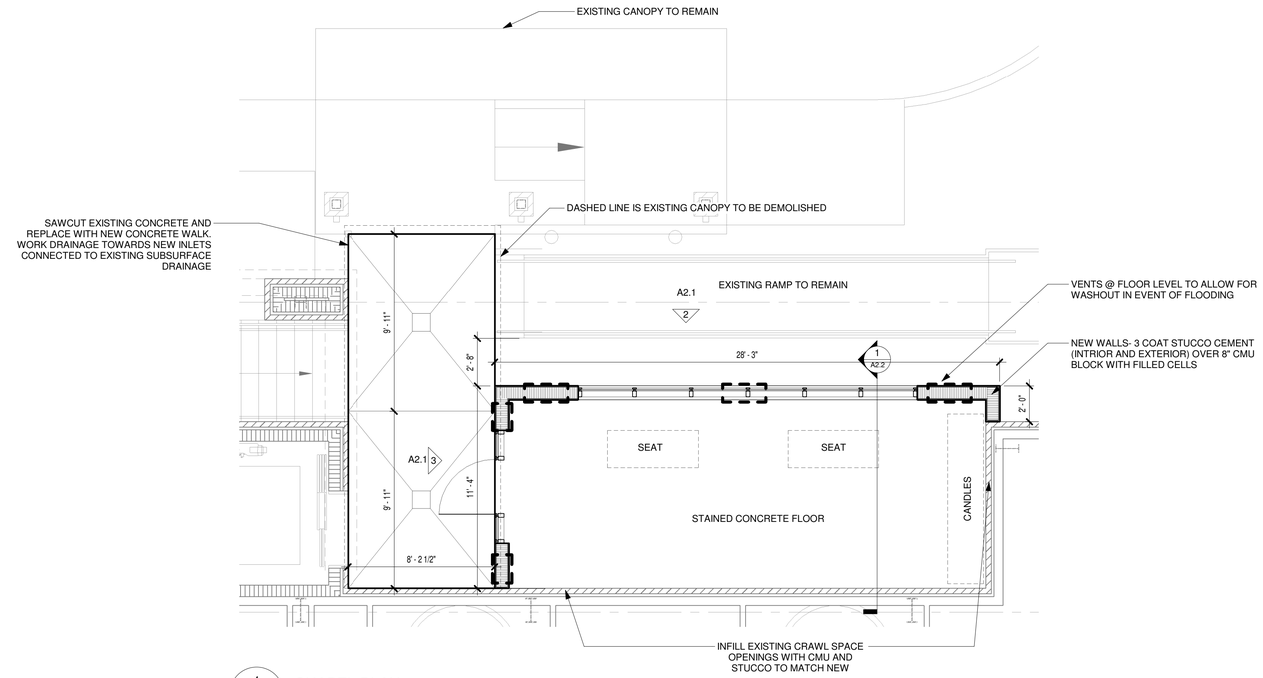

1 / A2.1 CHAPEL PLAN
1/4" = 1'-0"

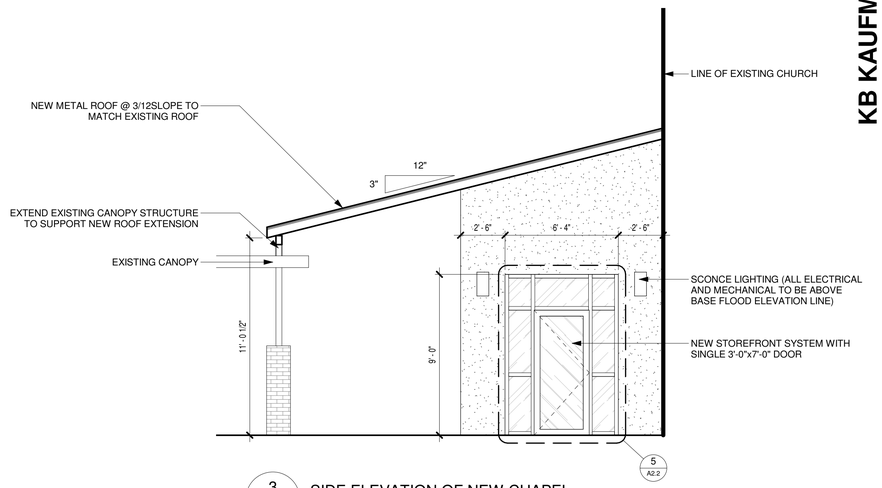

3 / A2.1 SIDE ELEVATION OF NEW CHAPEL
1/4" = 1'-0"

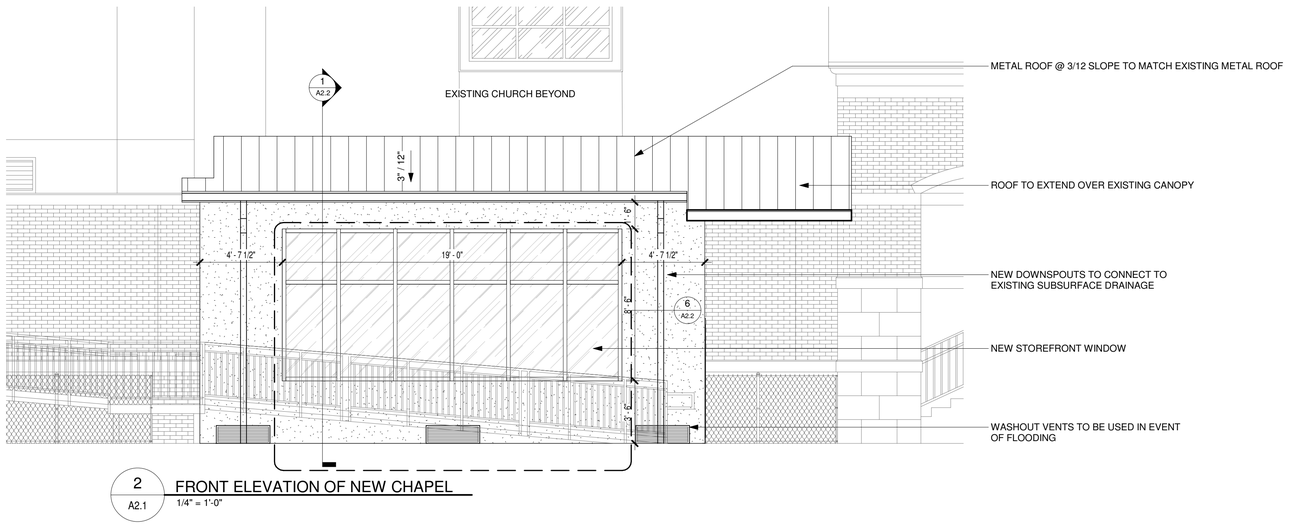

2 / A2.1 FRONT ELEVATION OF NEW CHAPEL
1/4" = 1'-0"

KB KAUFMANN & CO. INC.

fl+WB architects
a professional corporation incontinuous practice since 1981
architecture
planning
interiors
sustainable design
consulting
1404 GREENGATE DRIVE, SUITE 101
COVINGTON, LA 70433
985.893.4100

ISSUE | DATE

A NEW VOTIVE CHAPEL FOR OUR LADY OF LOURDES

400 WESTCHESTER PLACE, SLIDELL, LA 70458

CONTRACT DOCUMENTS

Date
24.MAR.22

Project Location

Key Plan

PLAN & ELEVATIONS

Job No. 220054.01

Drawn by VJC | Checked by KJW

A2.1
Sheet No.

THESE DRAWINGS ARE THE SOLE PROPERTY OF FLWB ARCHITECTS, APC AND ARE ISSUED AS INSTRUMENTS OF SERVICE. THESE DRAWINGS SHALL NOT BE COPIED, REPRODUCED OR USED IN ANY MANNER WITHOUT WRITTEN CONSENT OF FLWB ARCHITECTS, APC.

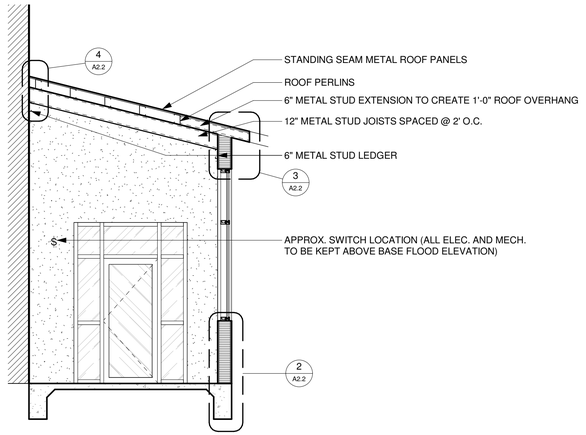

1 A2.2 SECTION THRU CHAPEL
1/4" = 1'-0"

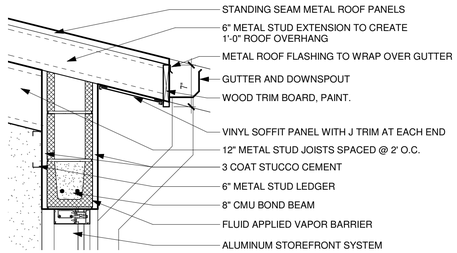

3 A2.2 WALL TOP DETAIL SECTION
1" = 1'-0"

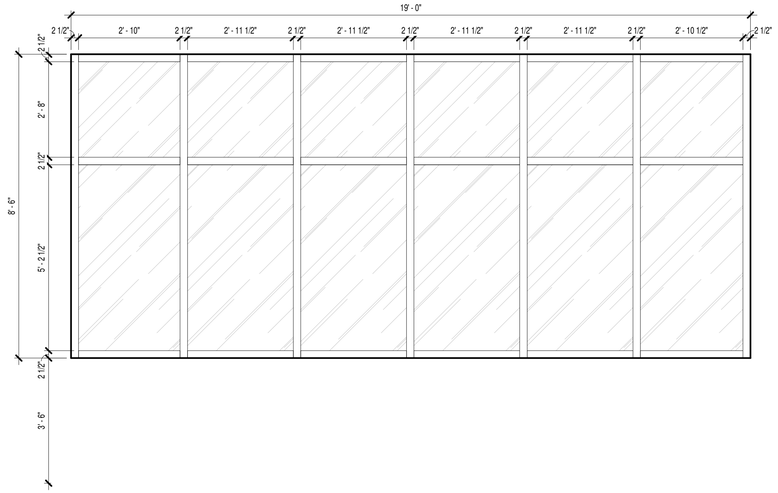

6 A2.2 FRONT ELEVATION STOREFRONT
1/2" = 1'-0"

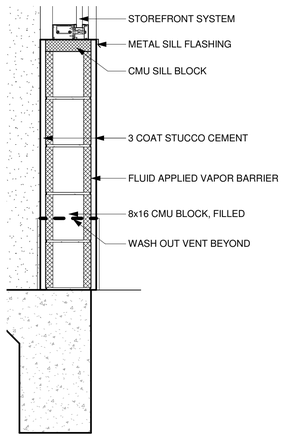

2 A2.2 WALL BASE DETAIL SECTION
1" = 1'-0"

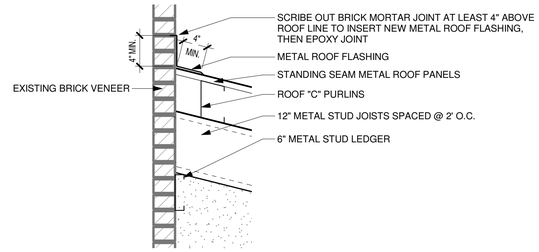

4 A2.2 SECTION THRU WHERE NEW ROOF MEETS EXISTING BUILDING
1" = 1'-0"

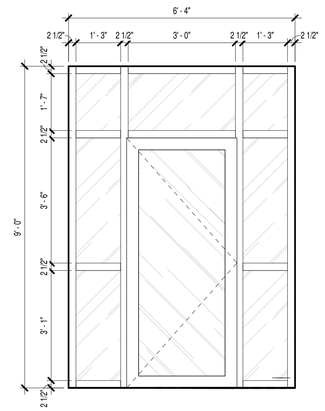

5 A2.2 ENTRY STOREFRONT
1/2" = 1'-0"

KB KAUFMANN & CO. INC.

architecture
planning
interiors
sustainable design
consulting

fl+WB architects
a professional corporation incontinuous practice since 1981

1404 GREENGATE DRIVE, SUITE 101
COVINGTON, LA 70433
985.893.4100

ISSUE | DATE

A NEW VOTIVE CHAPEL FOR OUR LADY OF LOURDES

400 WESTCHESTER PLACE, SLIDELL, LA 70458

CONTRACT DOCUMENTS

Date
24.MAR.22

Project Location

Key Plan

SECTIONS & DETAILS

Job No. 220054.01

Drawn by VJC | Checked by KJW

A2.2
Sheet No.

THESE DRAWINGS ARE THE SOLE PROPERTY OF FLWB ARCHITECTS, APC AND ARE ISSUED AS INSTRUMENTS OF SERVICE. THESE DRAWINGS SHALL NOT BE COPIED, REPRODUCED OR USED IN ANY MANNER WITHOUT WRITTEN CONSENT OF FLWB ARCHITECTS, APC.