NOTE:
ALL FLOORING AND SHEET ROCK IS TO BE REMOVED AND REPLACED

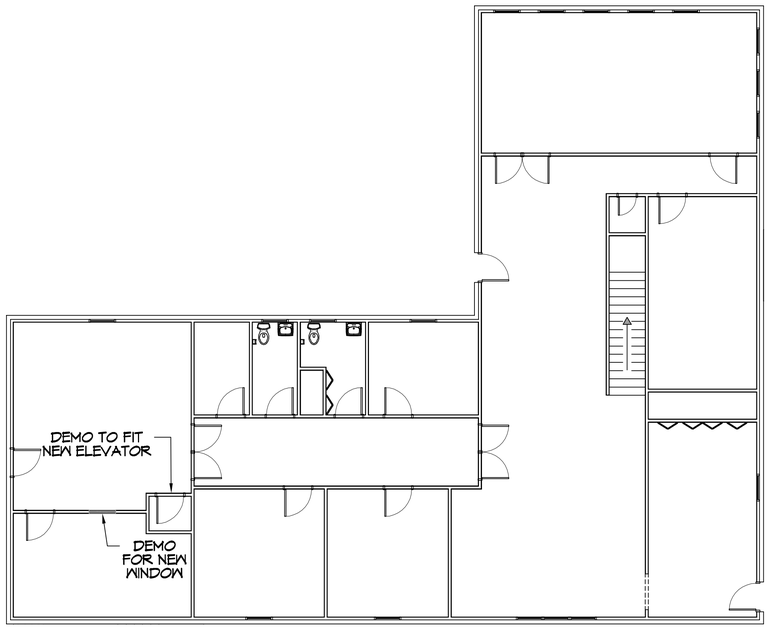

2 EXISTING FLOOR PLAN LEVEL ONE
SCALE: 1/8"=1'-0"

1 EXISTING FLOOR PLAN LEVEL TWO
SCALE: 1/4"=1'-0"

DAMMON ENGINEERING, INC.
LOUISIANA & MISSISSIPPI
Chief Engineer: Brian Mistich, PE
554 Old Spanish Trail
Slidell, LA 70458
www.dammonengineering.com
info@dammonengineering.com
PH: 985.649.5832 F: 985.641.5950

#	DESCRIPTION	DATE

REVISIONS

OUR LADY OF THE LOURDES PARISH LIFE CENTER
400 WESTCHESTER PL.
SLIDELL, LA 70458

DATE:	8/19/2021
CHECKED BY:	JAG
JOB No:	
DRAWN BY:	RLD

This sealed drawing, all specifications, designs and arrangements represented thereby are the property of Dammon Engineering, Inc. and are to be used only for the project for which they are prepared for and others, if any, shall not be copied and may not be used, other than for the special purpose for which they are furnished, without the express written consent of Dammon Engineering. Visual contact with these drawings or specifications shall constitute conclusive evidence of acceptance of these restrictions. Copyright © 2021 Dammon Engineering, Inc. All Rights Reserved.

SHEET TITLE:
EXISTING FLOOR PLAN

DRAWING NUMBER:
A101

SHEET No: 1 of 2