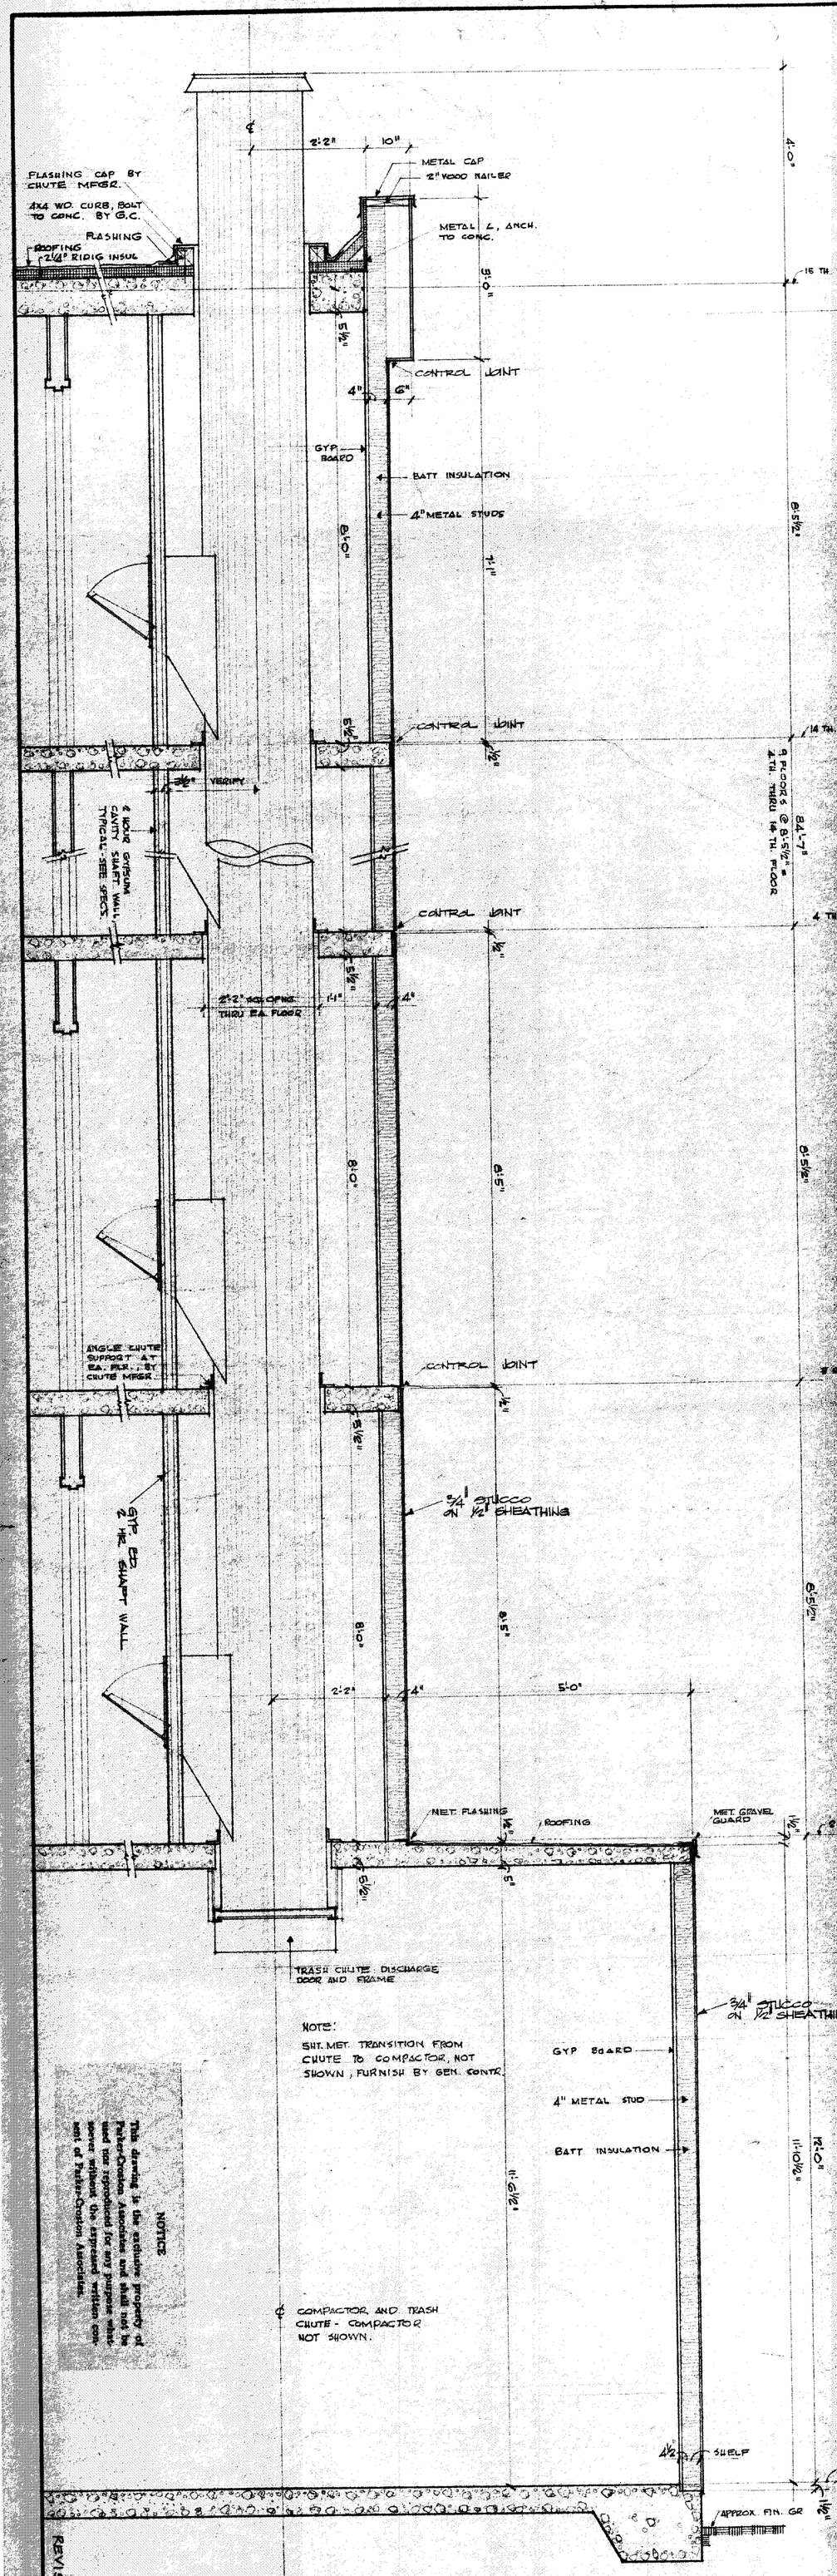

NOTE:
SHT. MET. TRANSITION FROM CHUTE TO COMPACTOR, NOT SHOWN, FURNISH BY GEN. CONTR.

NOTICE
This drawing is the exclusive property of Parker-Croston Associates and shall not be used nor reproduced for any purpose whatsoever without the expressed written consent of Parker-Croston Associates.

REVISED 7-31-78

1 SECTION THRU TRASH CHUTE

SCALE 3/4"=1'-0"

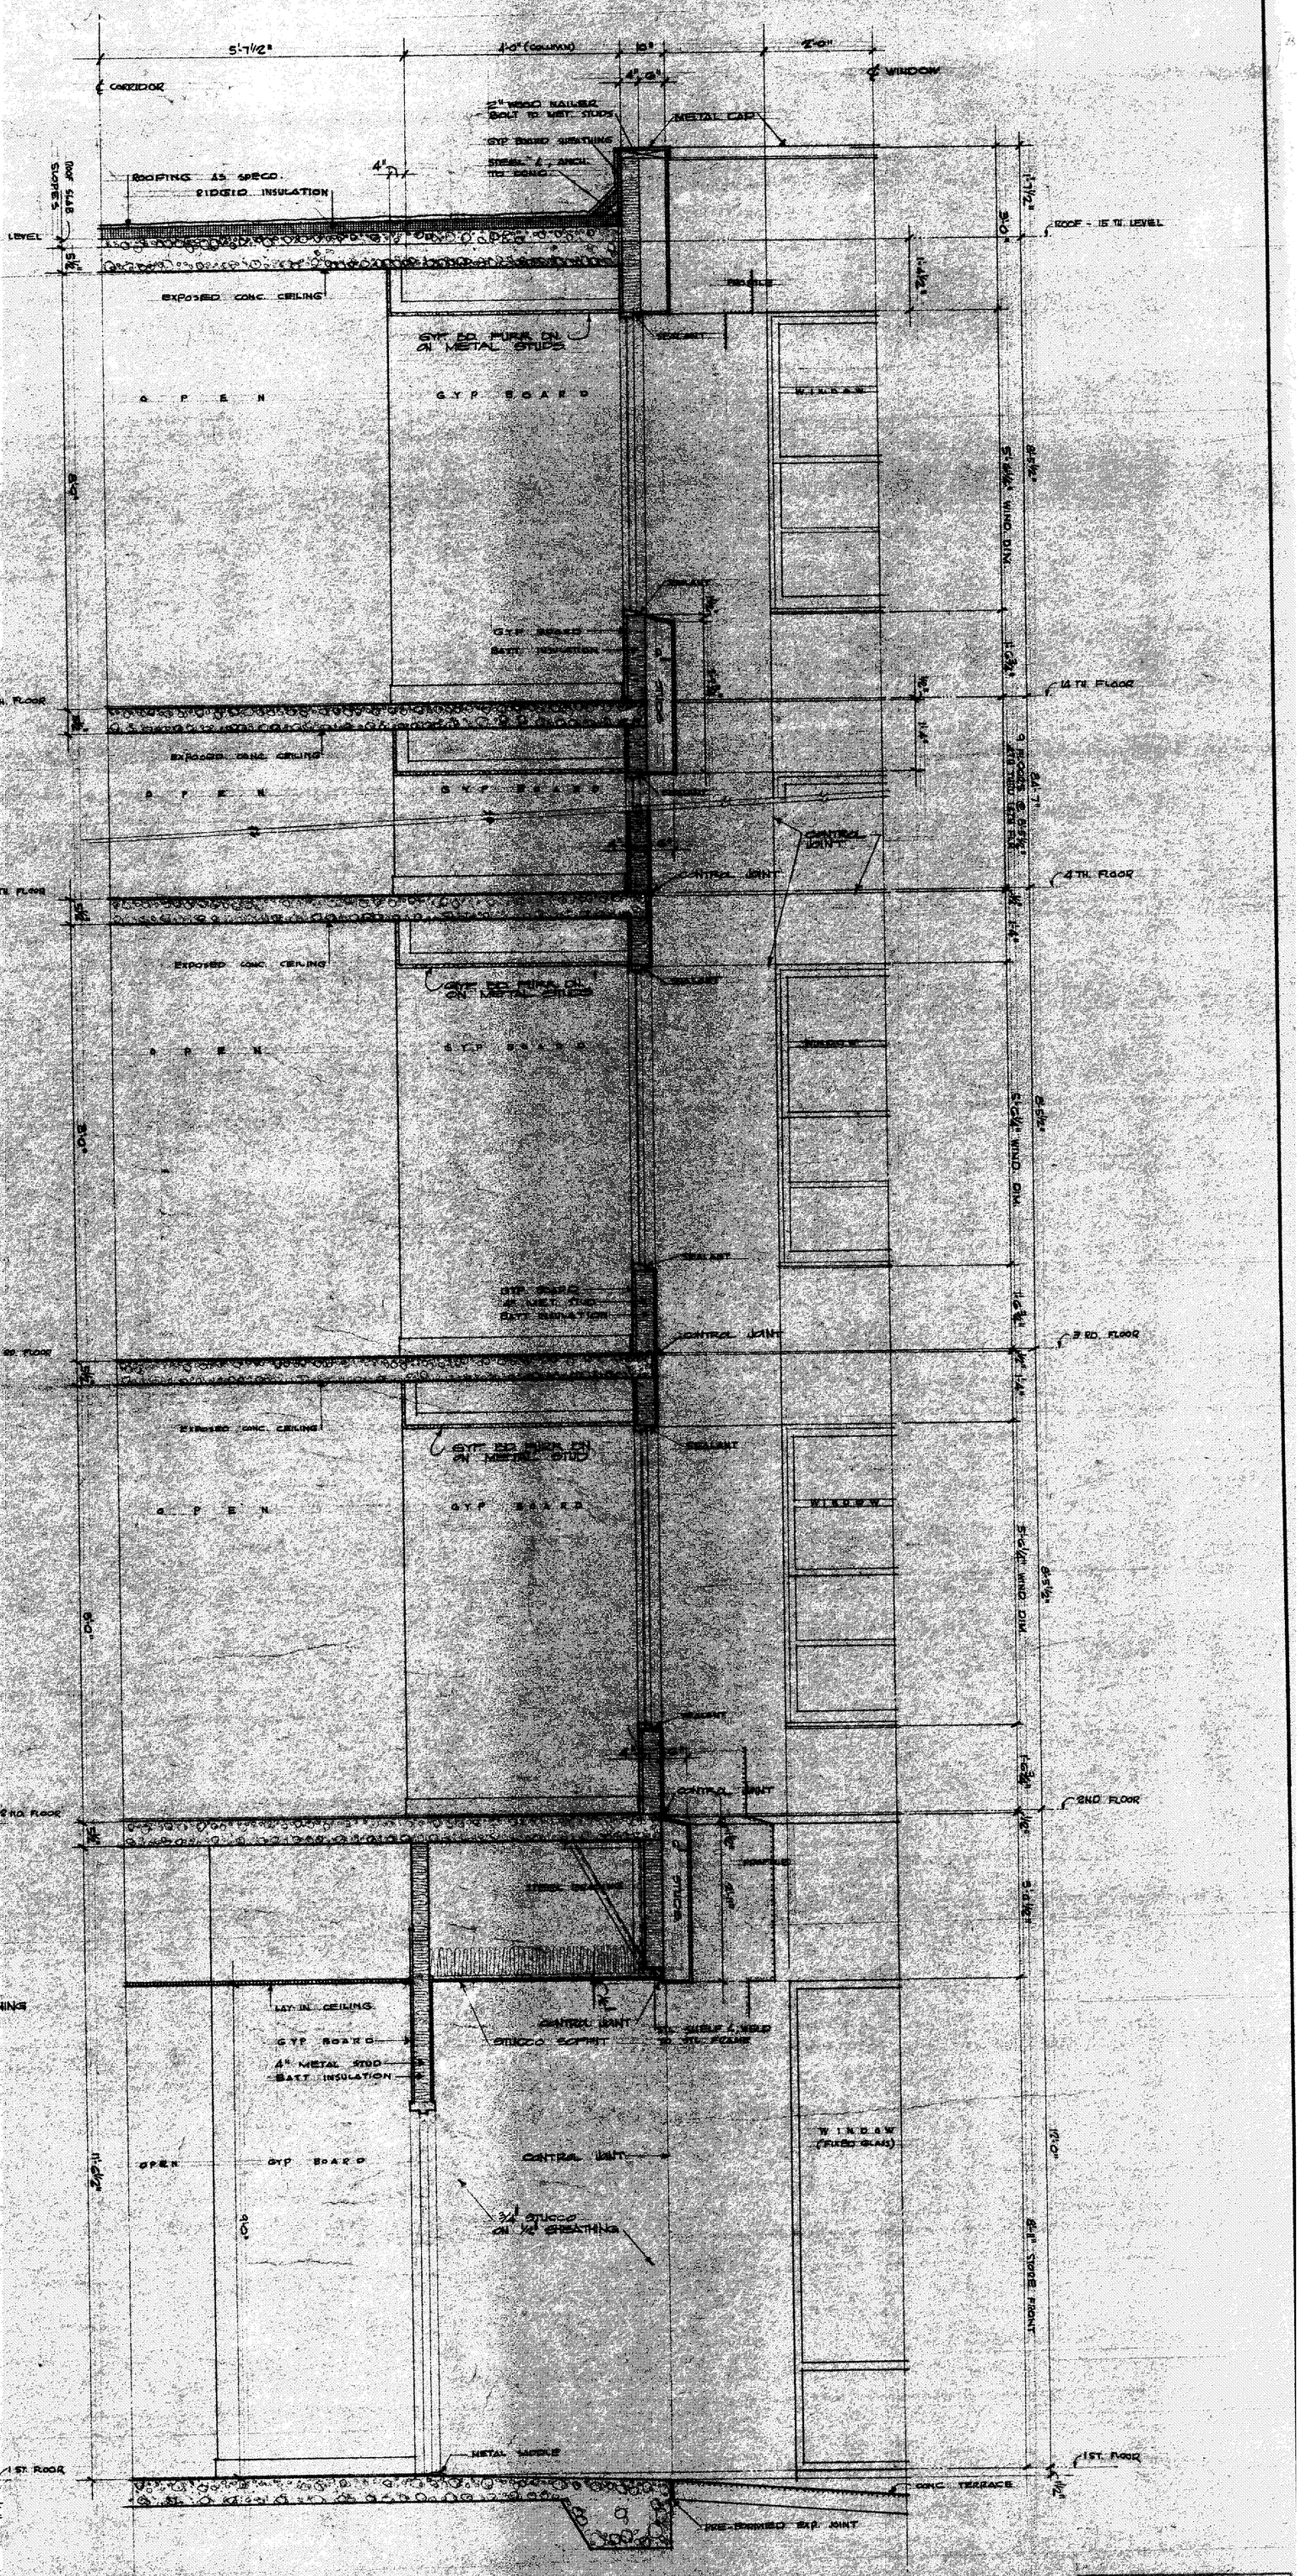

2 WALL SECT. ENTRANCE

SCALE 3/8"=1'-0"

These plans and specifications have been prepared by me or under my close personal supervision and, to the best of my knowledge and belief, they comply with all City requirements.

MORRIS B. PARKER
License No. 1974

SHEET NO. A-16 OF 24 SHEETS

JOB NO. 7723
DATE 1-26-78
DRAWN W.O.N.
CHECKED M.B.P.

FOREST TOWERS EAST APARTMENTS

for

FOREST TOWERS EAST INC.

NEW ORLEANS LOUISIANA

PARKER - CROSTON ASSOCIATES
ARCHITECTS • ENGINEERS • PLANNERS
FORT WORTH TEXAS

16 OF 22