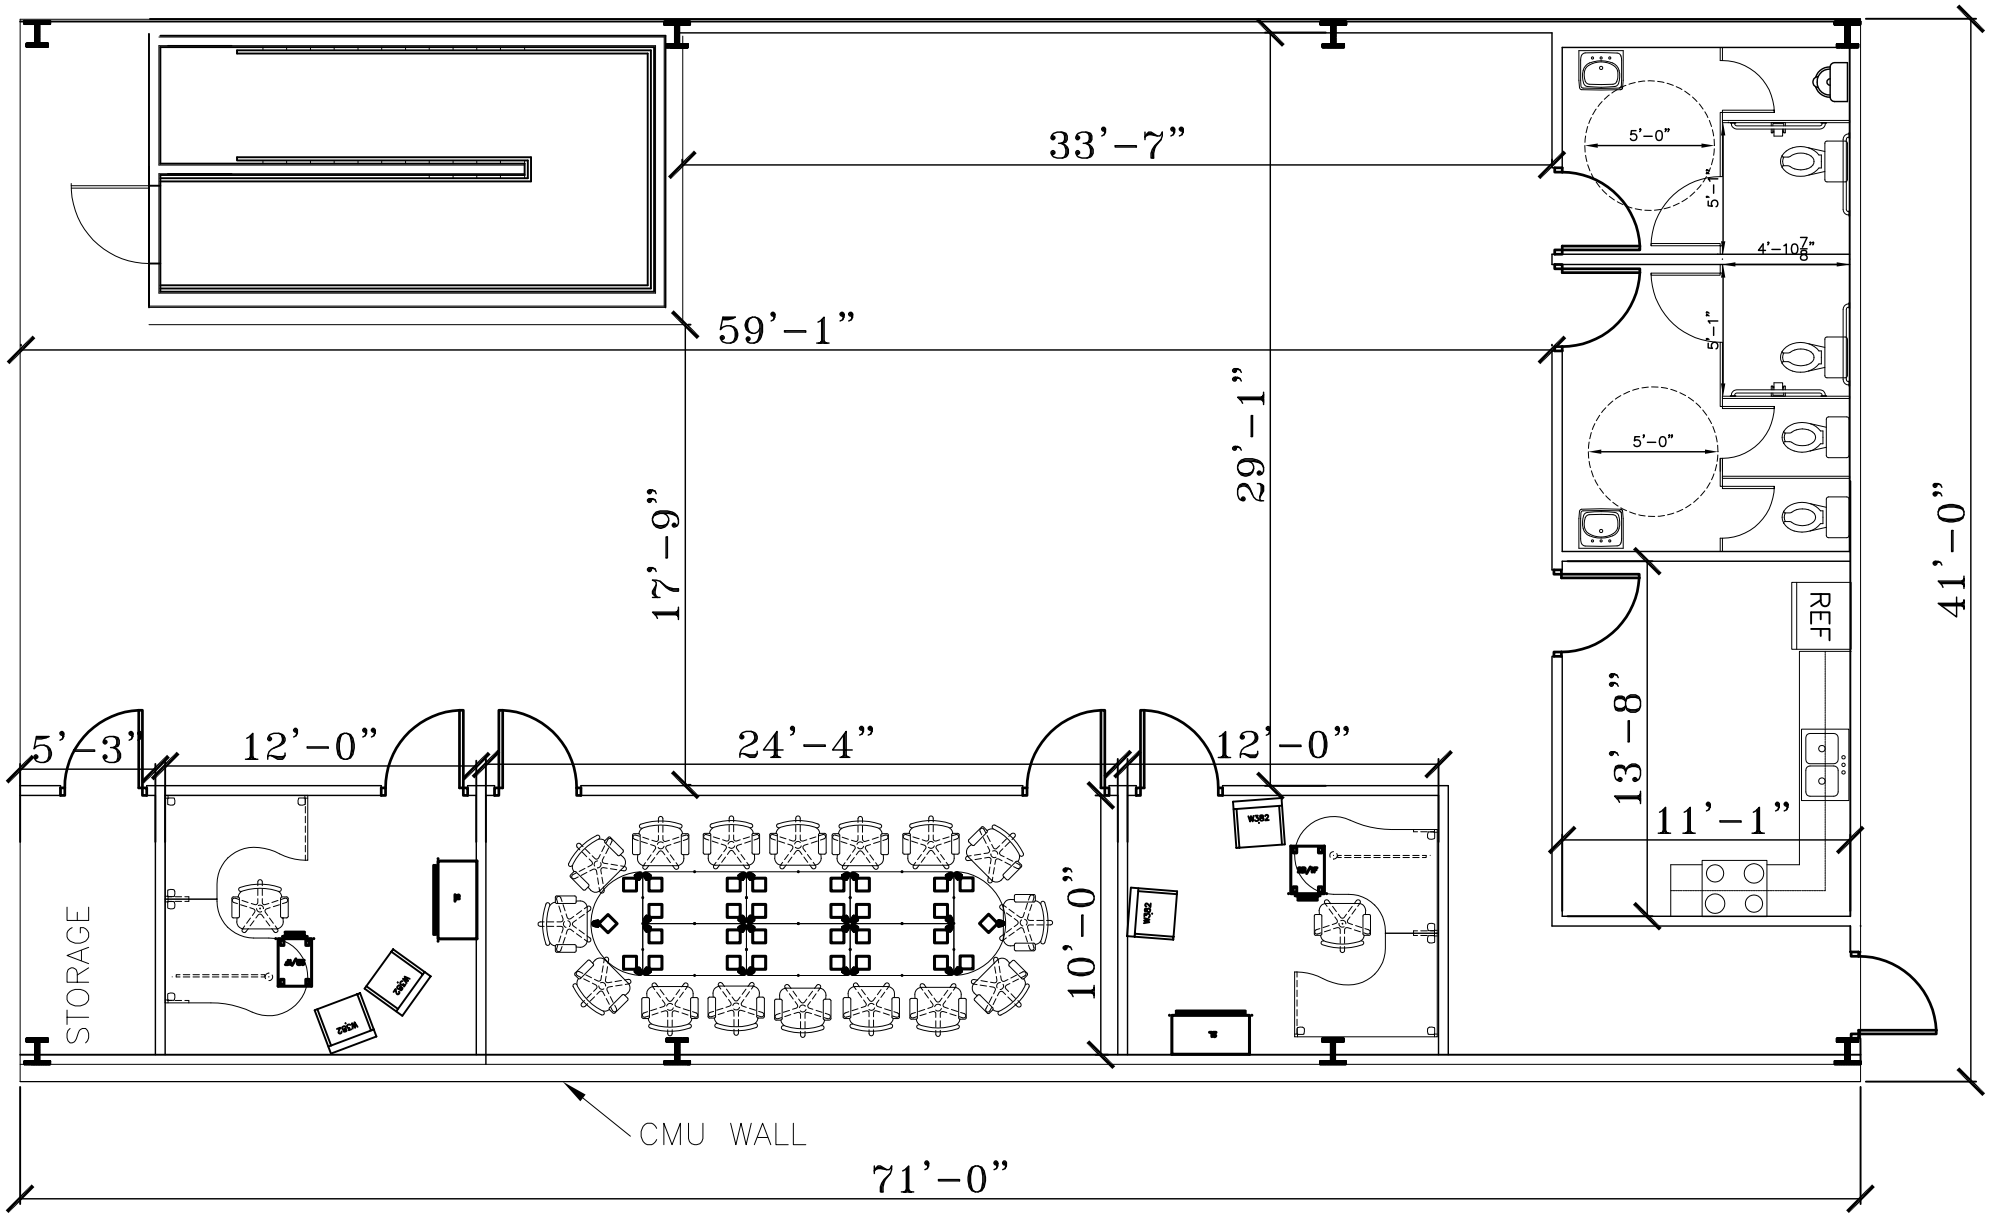2nd FLOOR LAYOUT