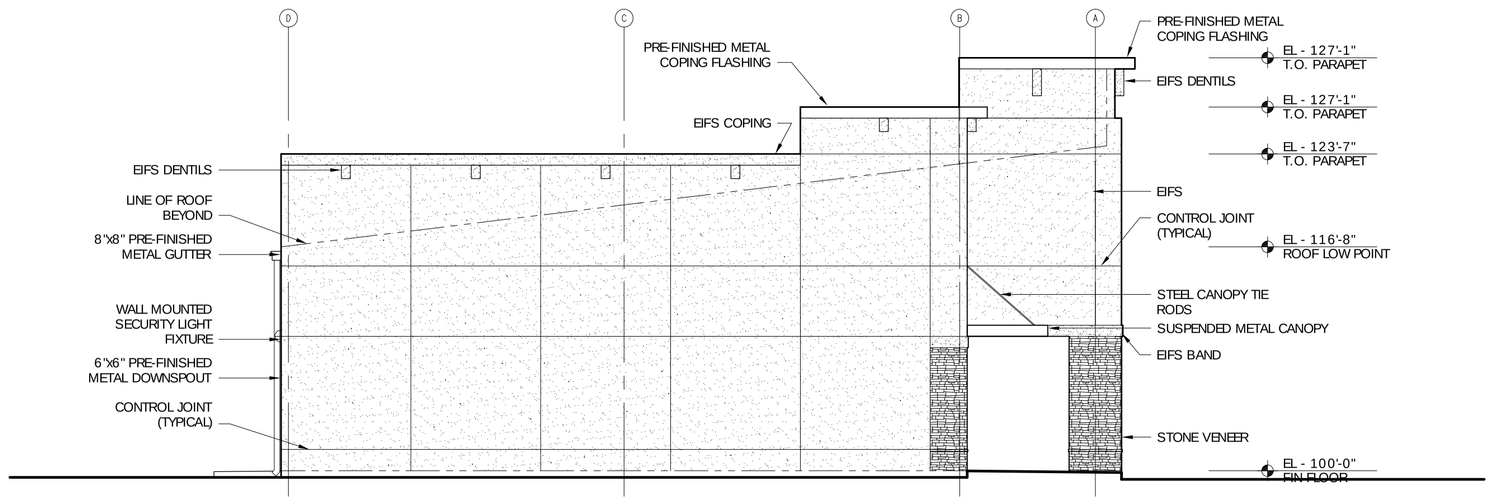

EXTERIOR ELEVATION - SOUTH
SCALE: 1/8"= 1'-0"

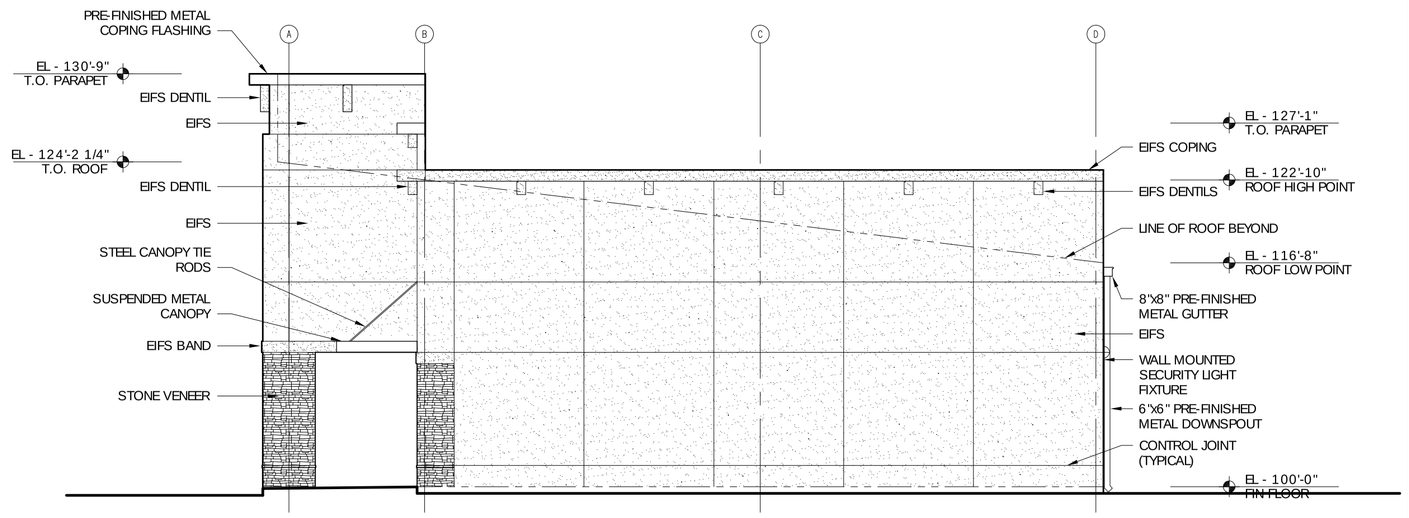

EXTERIOR ELEVATION - NORTH
SCALE: 1/8"= 1'-0"

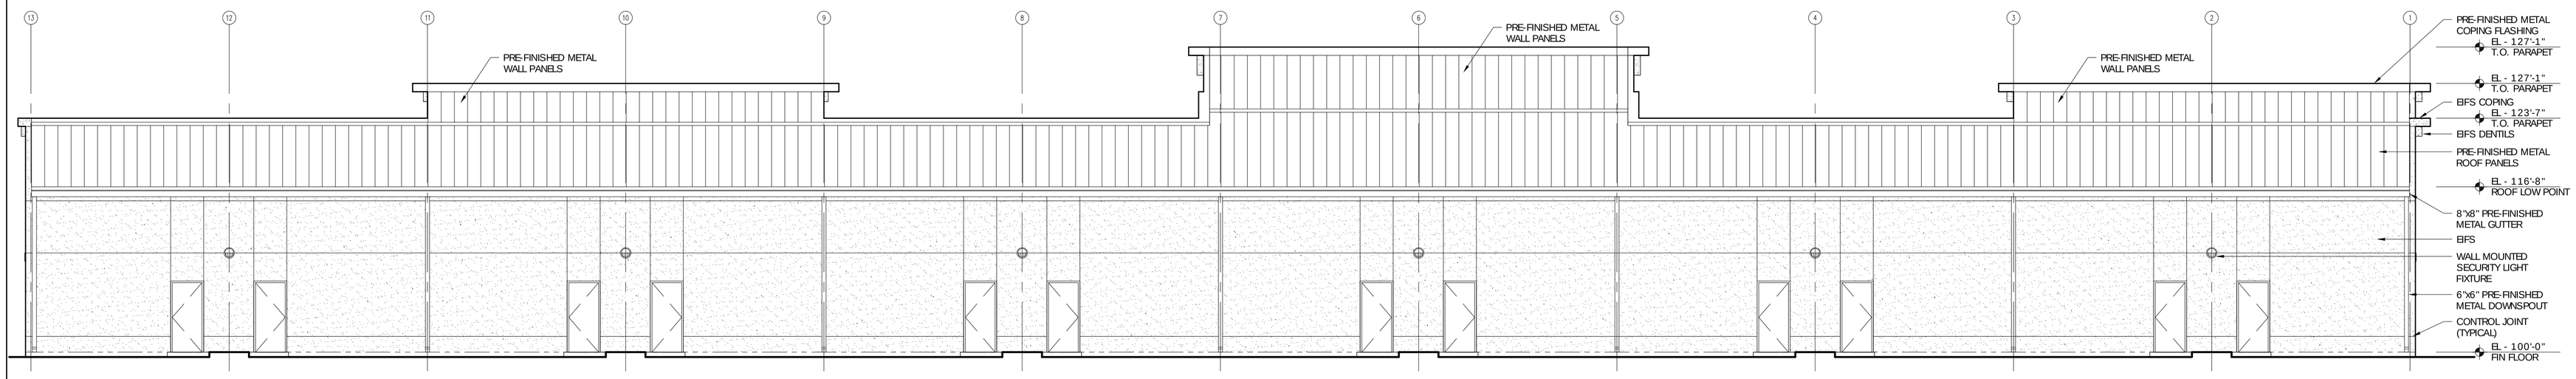

PARTIAL EXTERIOR ELEVATION - WEST
SCALE: 1/8"= 1'-0"

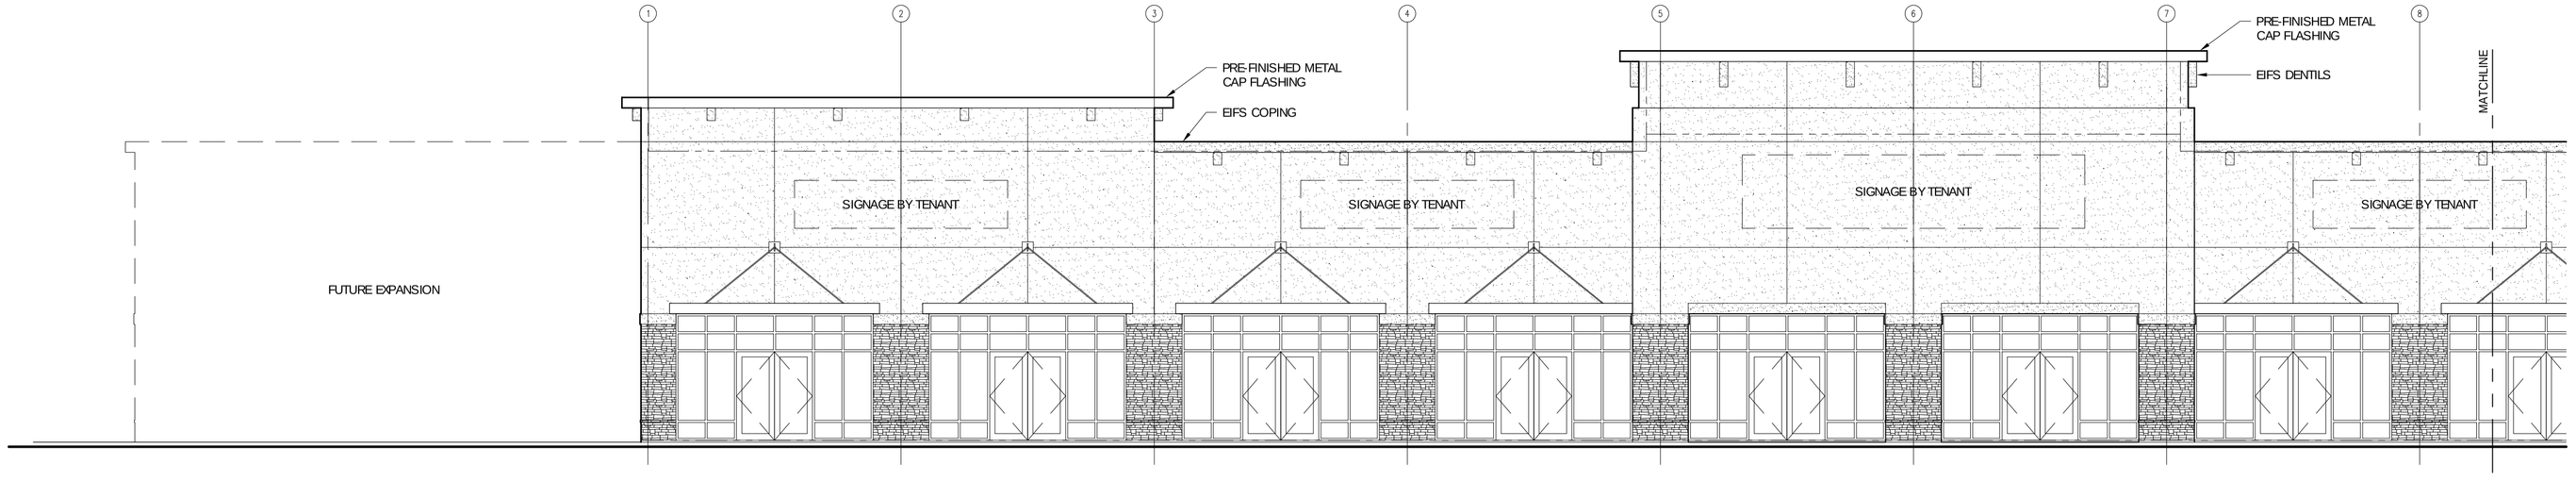

PARTIAL EXTERIOR ELEVATION - EAST
SCALE: 1/8"= 1'-0"

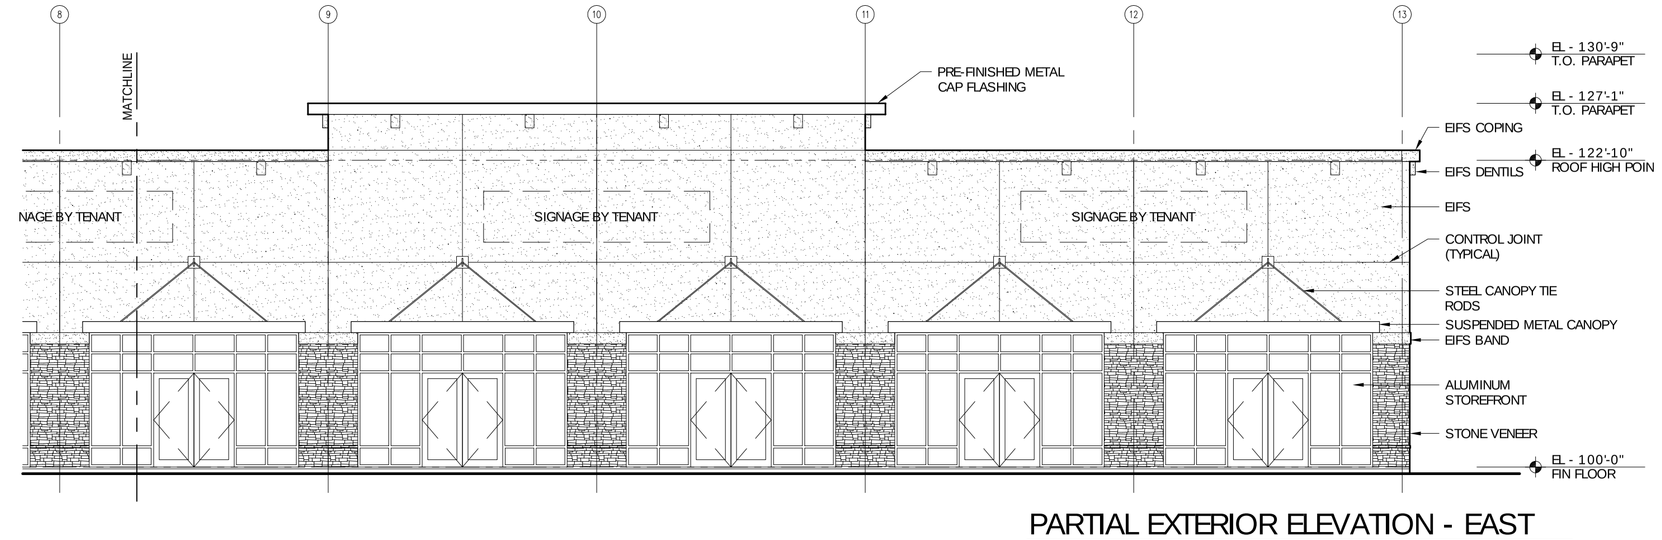

PARTIAL EXTERIOR ELEVATION - EAST
SCALE: 1/8"= 1'-0"

DAMMON ENGINEERING, INC.
Architects & Engineers
dammoneng@bellsouth.net
PHONE: 985-641-5950
FAX: 985-641-5950

CHIEF ENGINEER: EMMETT DAMMON, P.E.
CHIEF ARCHITECT: KEVIN KINCHEN
1550 CANAL STREET TRAIL
SLIDELL, LA 70458

The above drawings and specifications, designs and arrangements represented thereby are and shall remain the property of the undersigned and may not be used in whole or part hereof shall be loaned, disclosed to others, or used for purposes other than those authorized by this firm, and are to be returned upon request. Reproduction of drawings or specifications shall constitute acceptance of acceptance of these restrictions.

EUGENE HOTARD
LUCILLE ST.

SLIDELL, LA

JOB No:	
DRAWN BY:	KJK
CHECKED BY:	KJK
DATE:	11-30-2012

REVISIONS

#	DESCRIPTION	DATE

EXTERIOR ELEVATIONS

SHEET No: 01 OF 1

A-2