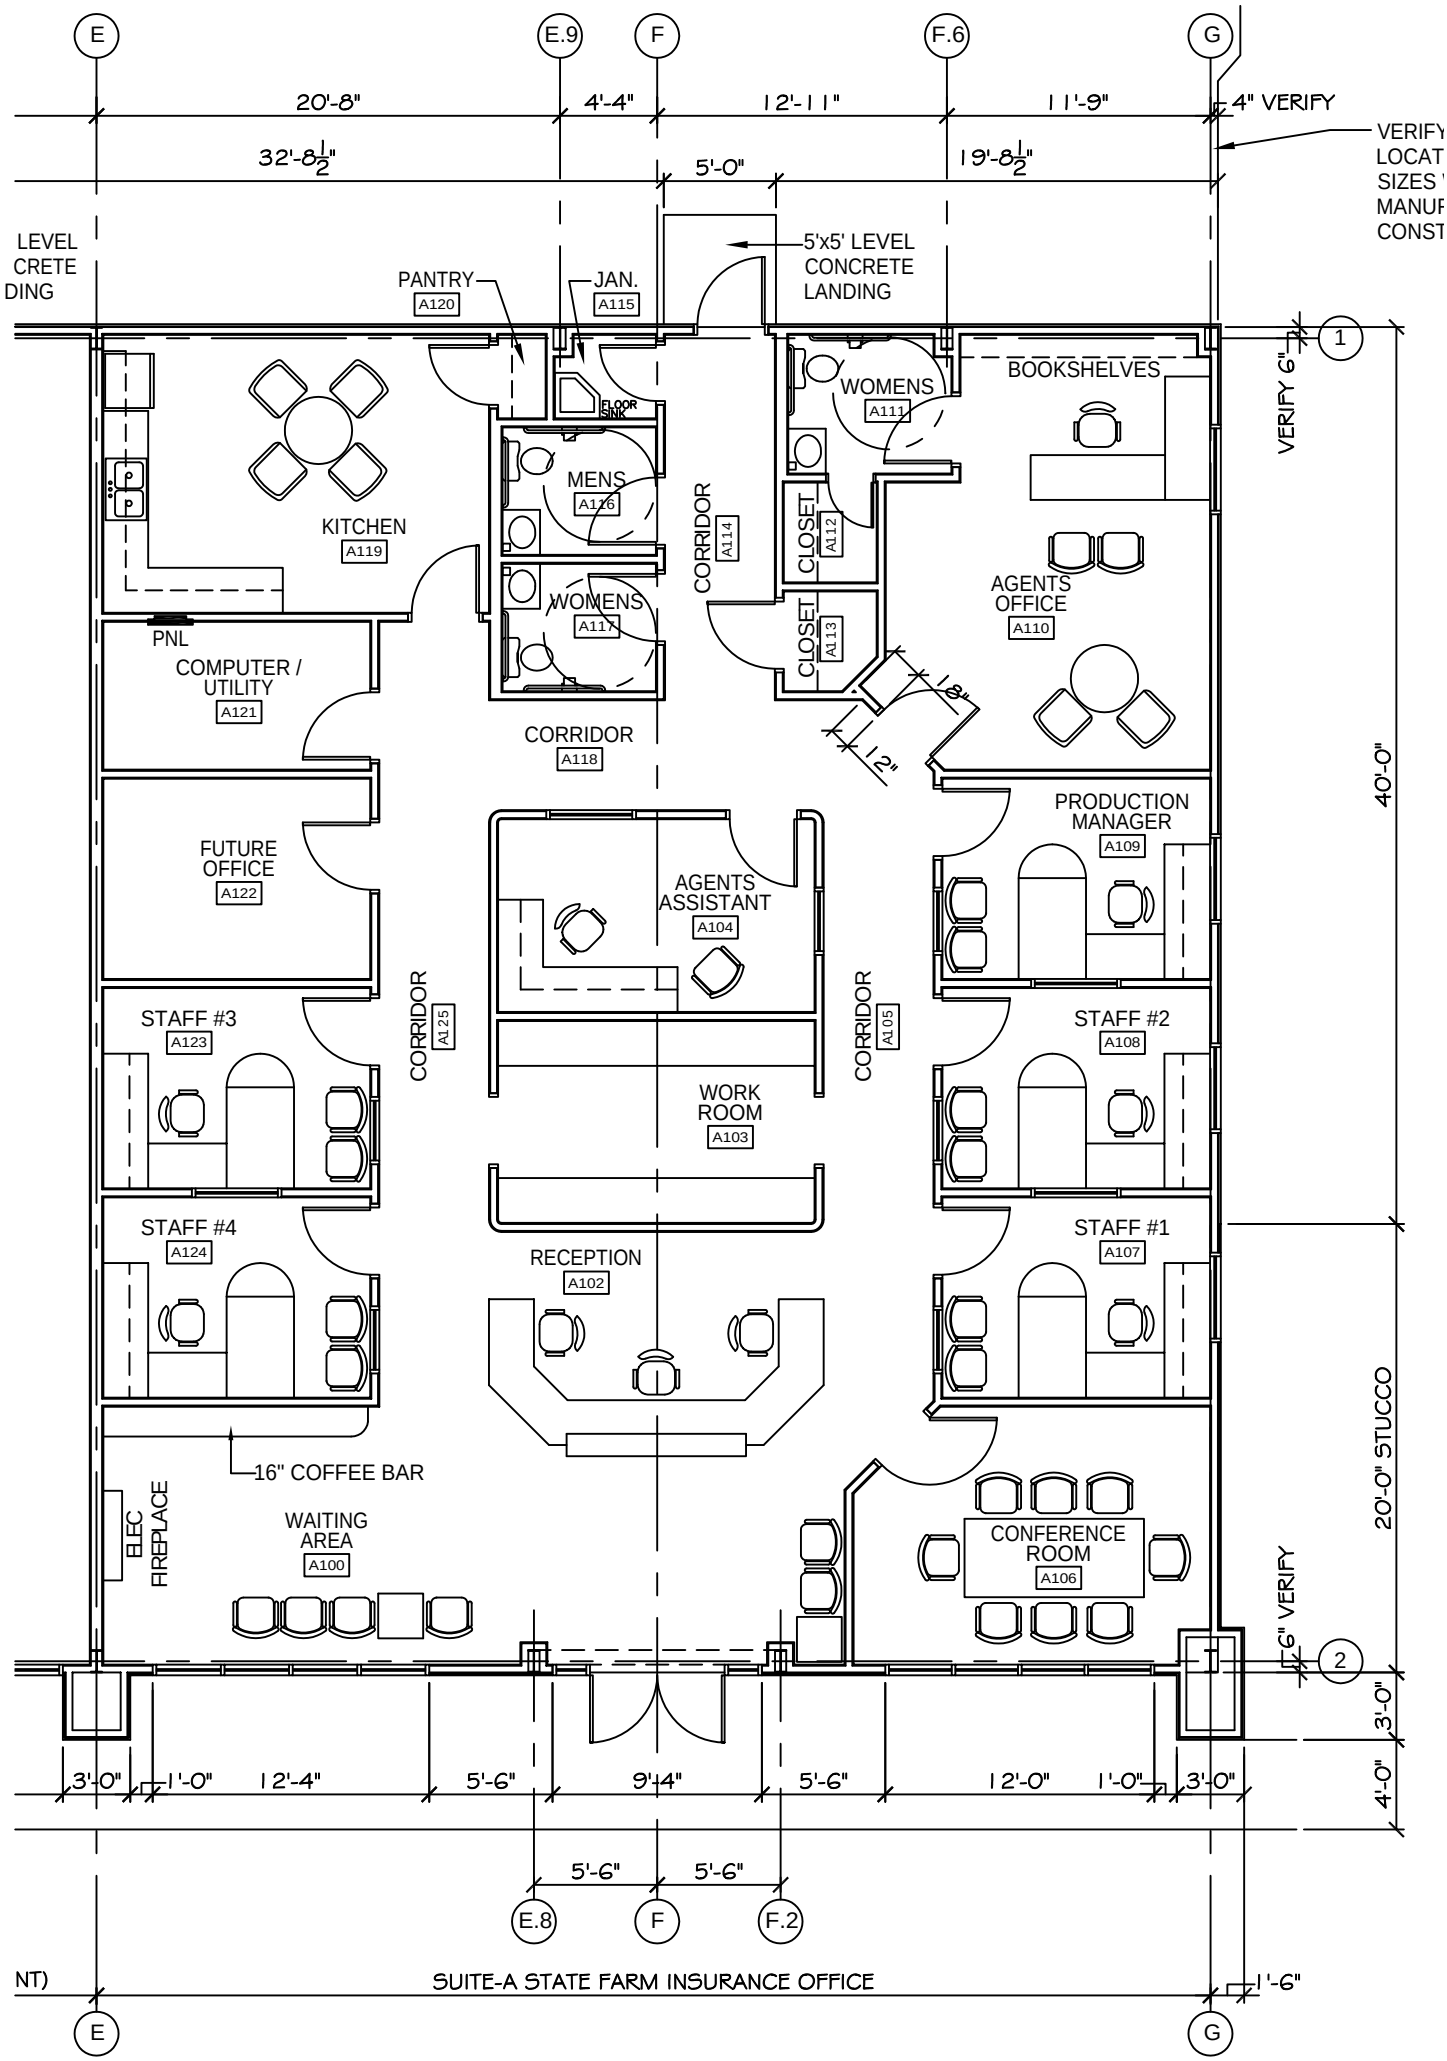
E
E.9
F
F.6
G
20'-8"
4'-4"
12'-11"
11'-9"
4" VERIFY
32'-8 1/2"
5'-0"
19'-8 1/2"
VERIFY
LOCAT
SIZES
MANUF
CONST
LEVEL
CRETE
DING
5'x5' LEVEL
CONCRETE
LANDING
PANTRY
A120
JAN.
A115
FLOOR SINK
WOMENS
A111
BOOKSHELVES
MENS
A116
CORRIDOR
A114
CLOSET
A112
KITCHEN
A119
WOMENS
A117
CLOSET
A113
AGENTS
OFFICE
A110
PNL
COMPUTER /
UTILITY
A121
18"
12"
CORRIDOR
A118
PRODUCTION
MANAGER
A109
FUTURE
OFFICE
A122
AGENTS
ASSISTANT
A104
CORRIDOR
A125
CORRIDOR
A105
STAFF #3
A123
STAFF #2
A108
WORK
ROOM
A103
STAFF #4
A124
STAFF #1
A107
RECEPTION
A102
16" COFFEE BAR
ELEC
FIREPLACE
WAITING
AREA
A100
CONFERENCE
ROOM
A106
VERIFY 6"
40'-0"
20'-0" STUCCO
6" VERIFY
1
2
3'-0"
4'-0"
3'-0"
1'-0"
12'-4"
5'-6"
9'-4"
5'-6"
12'-0"
1'-0"
3'-0"
5'-6"
5'-6"
E.8
F
F.2
NT)
SUITE-A STATE FARM INSURANCE OFFICE
1'-6"
E
G