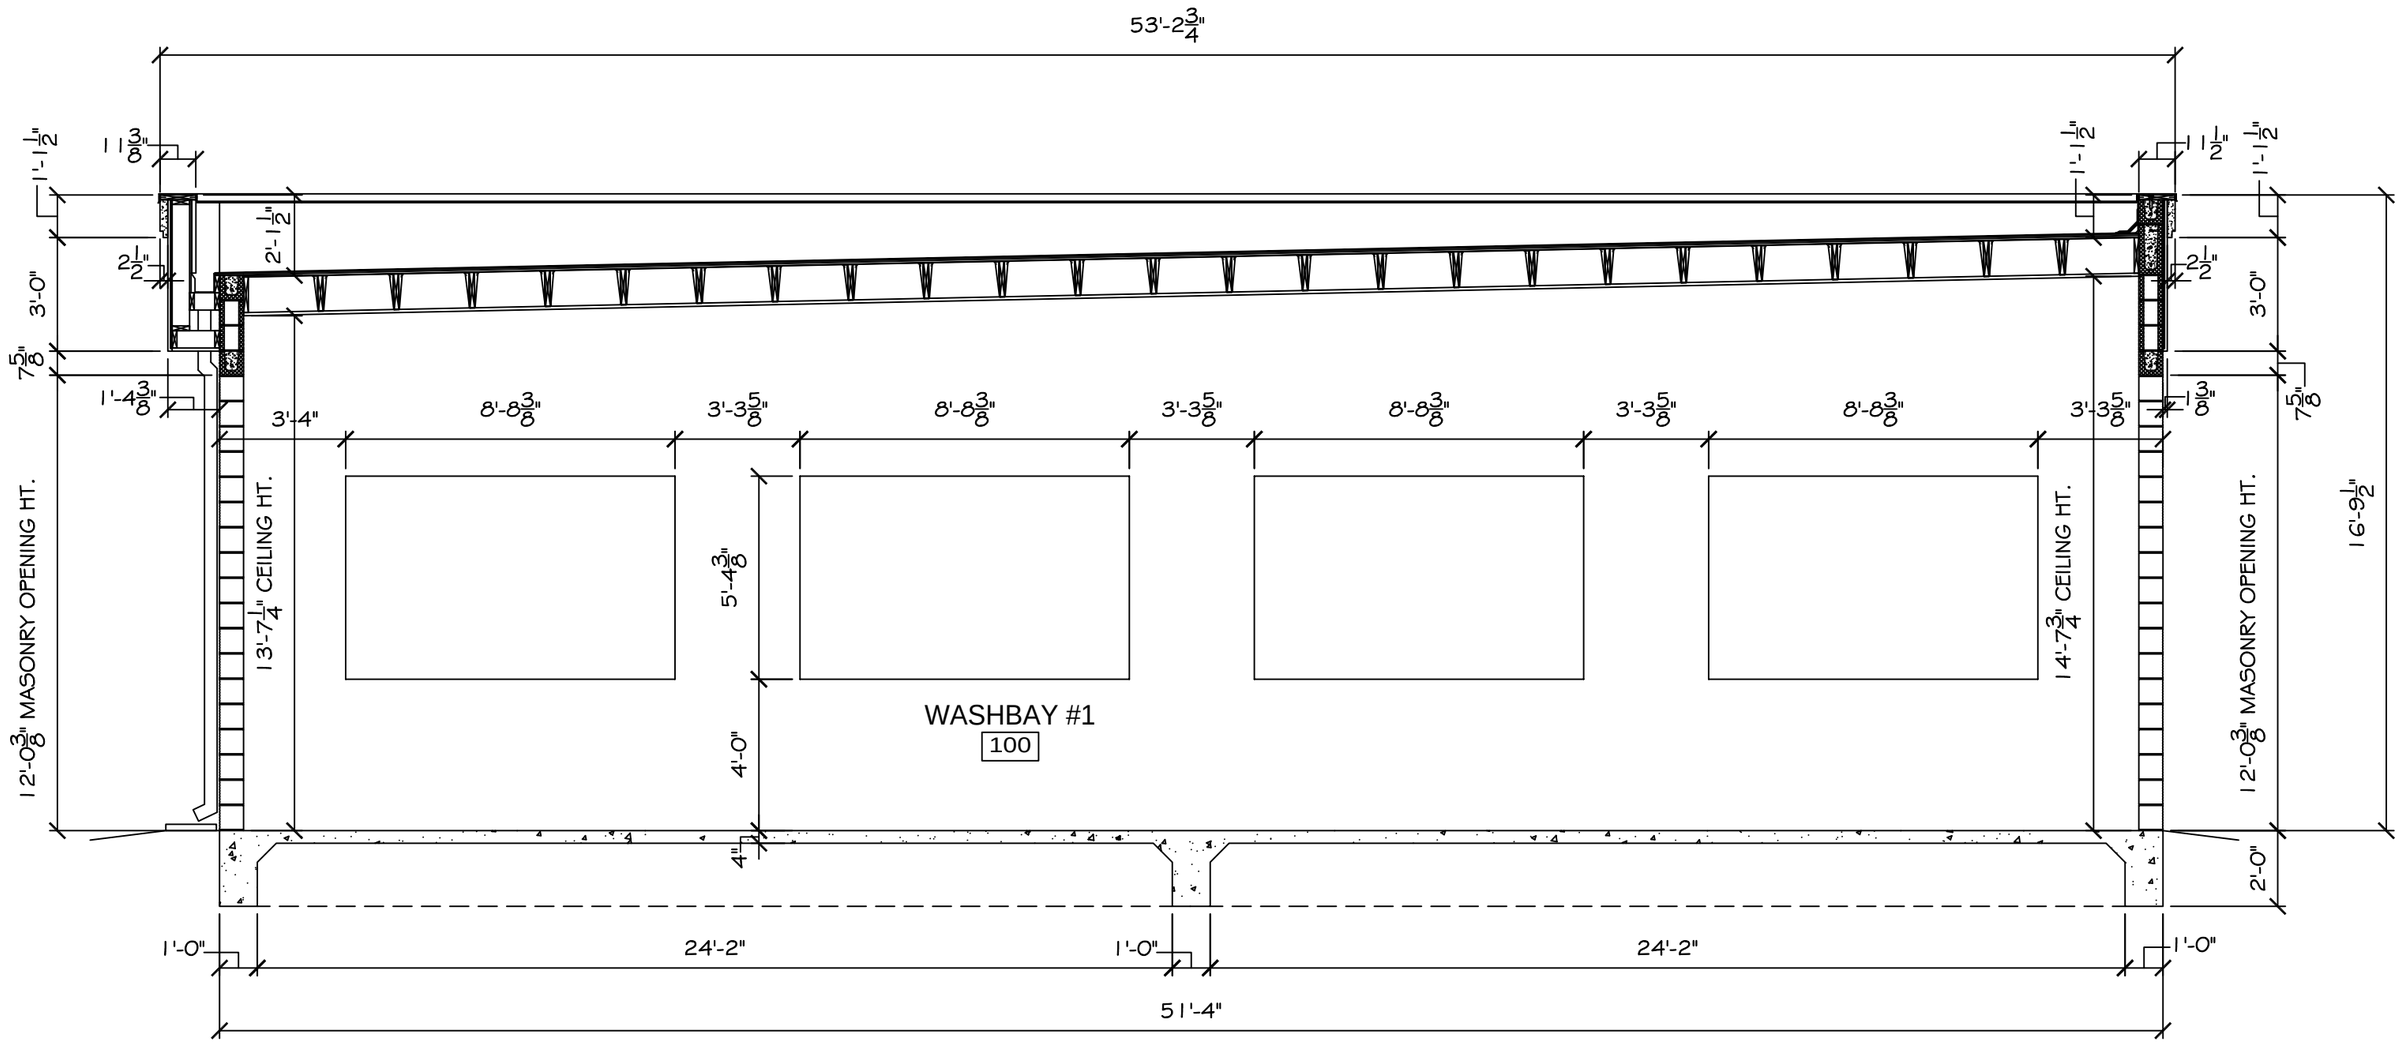

BUILDING SECTION