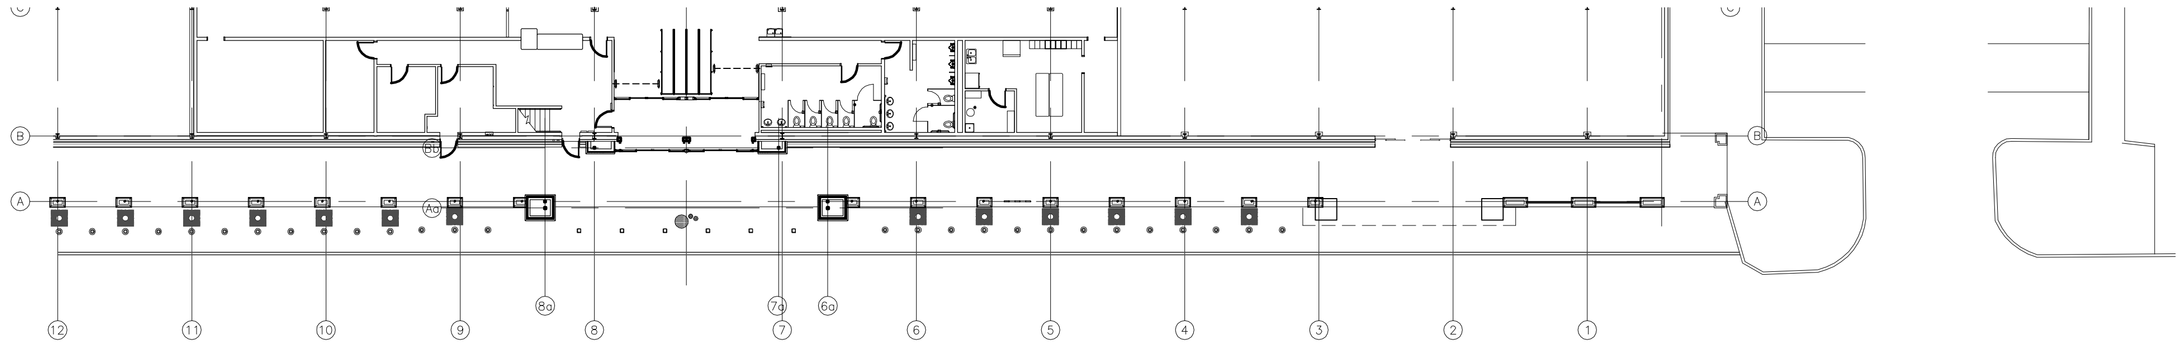

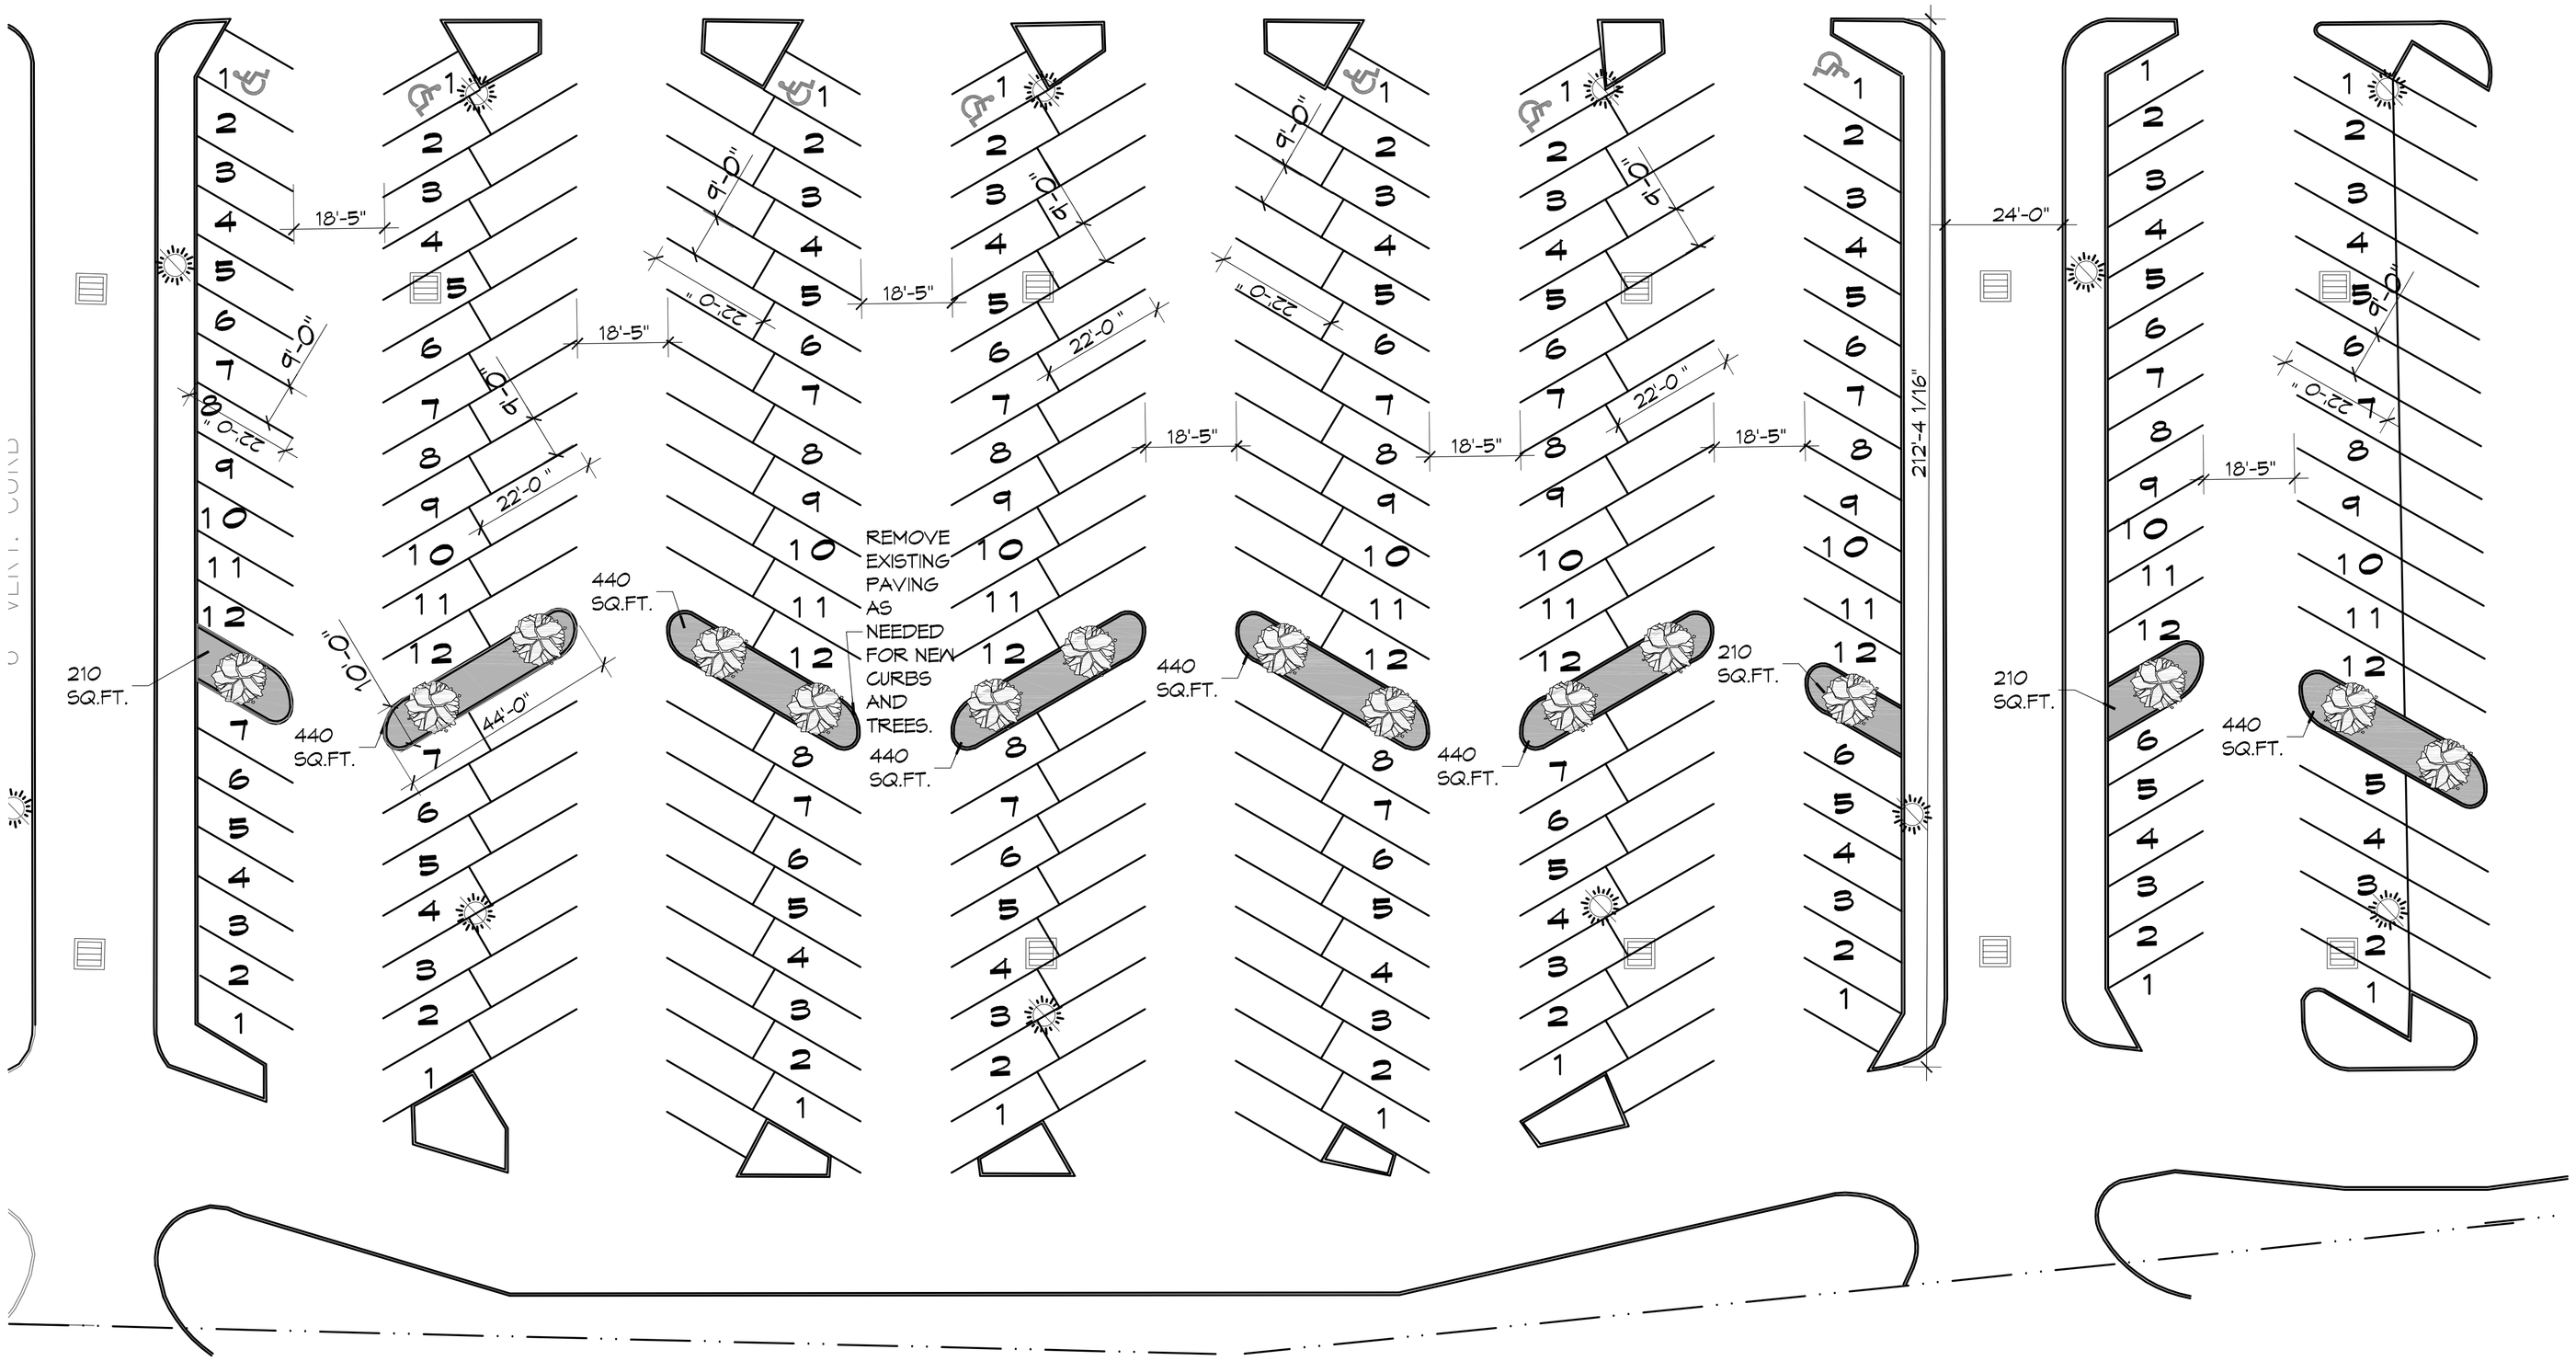

KENSINGTON BOULEVARD

1 PARKING LOT UPDATE
SCALE: 1"=20'-0"

LEGEND

- 15 CREPE MYRTLE OR EQUAL
ALL CLASS "A" TREES, AT THE TIME OF PLANTING, SHALL HAVE A MINIMUM CALIPER OF AT LEAST ONE INCH (1") INCHES, MEASURED SIX (6") INCHES ABOVE THE ROOT BALL, AND A MINIMUM HEIGHT OF SIX FEET INSTALLED AND A MATURE HEIGHT OF TWENTY FEET AS PER THE CITY OF SLIDELL ZONING ORDNANCE.

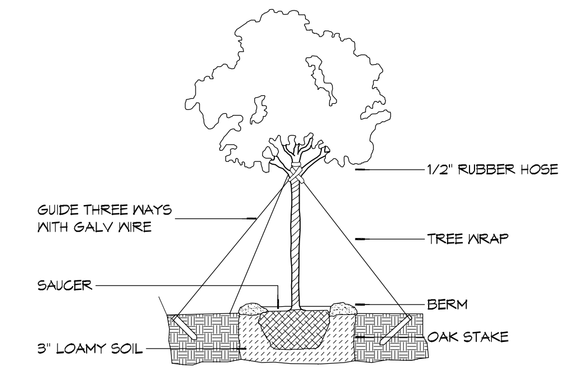

NOTE:
ALWAYS PLANT EQUAL TO OR 1" - 2" ABOVE GROUND.

C TYPICAL TREE PLANTING

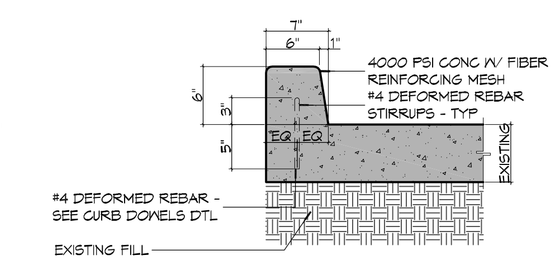

B 6" BARRIER CONCRETE CURB

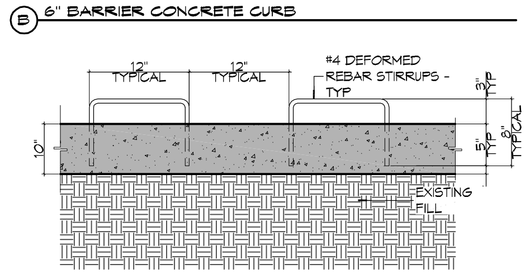

A CURB DOWELS

1 CURB DETAILS
SCALE: N.T.S.

DAMMON ENGINEERING, INC.
LOUISIANA & MISSISSIPPI
www.dammonengineering.com
info@dammonengineering.com
PH: 985.649.5932 F: 985.641.5950
Chief Engineer: Brian Mistich, PE
554 Old Spanish Trail
Slidell, LA 70458

REVISIONS

#	DESCRIPTION	DATE

SEAL:

RENOVATION FOR
SPORTSMANS WAREHOUSE
500 KENSINGTON BOULEVARD
SLIDELL, LA. 70458

JOB No: 2261 | DATE: DECEMBER 2, 2015
DRAWN BY: CAD | CHECKED BY: BAM

THE DRAWINGS AND SPECIFICATIONS AS INSTRUMENTS OF SERVICE, IS AND SHALL REMAIN THE PROPERTY OF DAMMON ENGINEERING, INC. THE SAME MAY NOT BE DUPLICATED, USED OR DISCLOSED WITHOUT WRITTEN CONSENT OF DAMMON ENGINEERING, INC. THE DRAWINGS AND SPECIFICATIONS ARE TO BE USED ONLY FOR THIS PROJECT AND NOT TO BE USED ON OTHER PROJECTS, ON EXTENSIONS OF THIS PROJECT, OR ON ANY OTHER PROJECT EXCEPT BY AGREEMENT IN WRITING AND APPROPRIATE COMPENSATION TO DAMMON ENGINEERING, INC. THE VISUAL ARTISTS RIGHTS ACT OF 1990, 17 U.S.C. SECTION 106A, PROTECTS THE WORKS OF VISUAL ART, INCLUDING ARCHITECTURAL WORKS, CREATED AFTER DECEMBER 1, 1990. THE ARCHITECT'S DESIGN FOR THIS PROJECT MAY BE PROTECTED BY THE VISUAL ARTISTS RIGHTS ACT. ALTERATIONS TO THE DESIGN MAY BE A VIOLATION OF THE ACT.

SHEET TITLE:
PARKING LOT UPDATE

DRAWING NUMBER:
C100

SHEET No: 1 of 1