SYMBOL LEGEND - BLDG PLANS

- EXTERIOR ELEVATION TAG
- WALL SECTION TAG
- FURRDOWN CEILING 7'-10"
- 2-HR FIRE RATED GARAGE
- DETAIL SECTION TAG
- MANUFACTURED STONE LOCATIONS
- DOOR TAG, REF. A1.08
- PARTITION WALL TAG
- SURFACE MOUNTED FIRE EXTINGUISHER, CABINETS MAX. 5'-0" A.F.F. TO TOP OF CABINET, MAX. 75 FT. TRAVEL DISTANCE- MOUNT BOTTOM OF CABINET LESS THAN 27" A.F.F.
- MINIMUM 2-A RATED FIRE EXTINGUISHER SEMI-RECESSED MAX. 5'-0" A.F.F. TO TOP OF CABINET, MAX. 27" A.F.F TO BOTTOM OF CABINET, MAX. 75 FT. TRAVEL DISTANCE AND 1,500 SF/UNIT OF 'A'
- UNDER SINK IN KITCHEN AT B6 & B7 UNIT
- ATTIC ACCESS DOOR
- 1 HR FIRE PARTITION
- 1 HR FIRE BARRIER
- 2 HR FIRE WALL
- 2 HR FIRE BARRIER CMU WALL

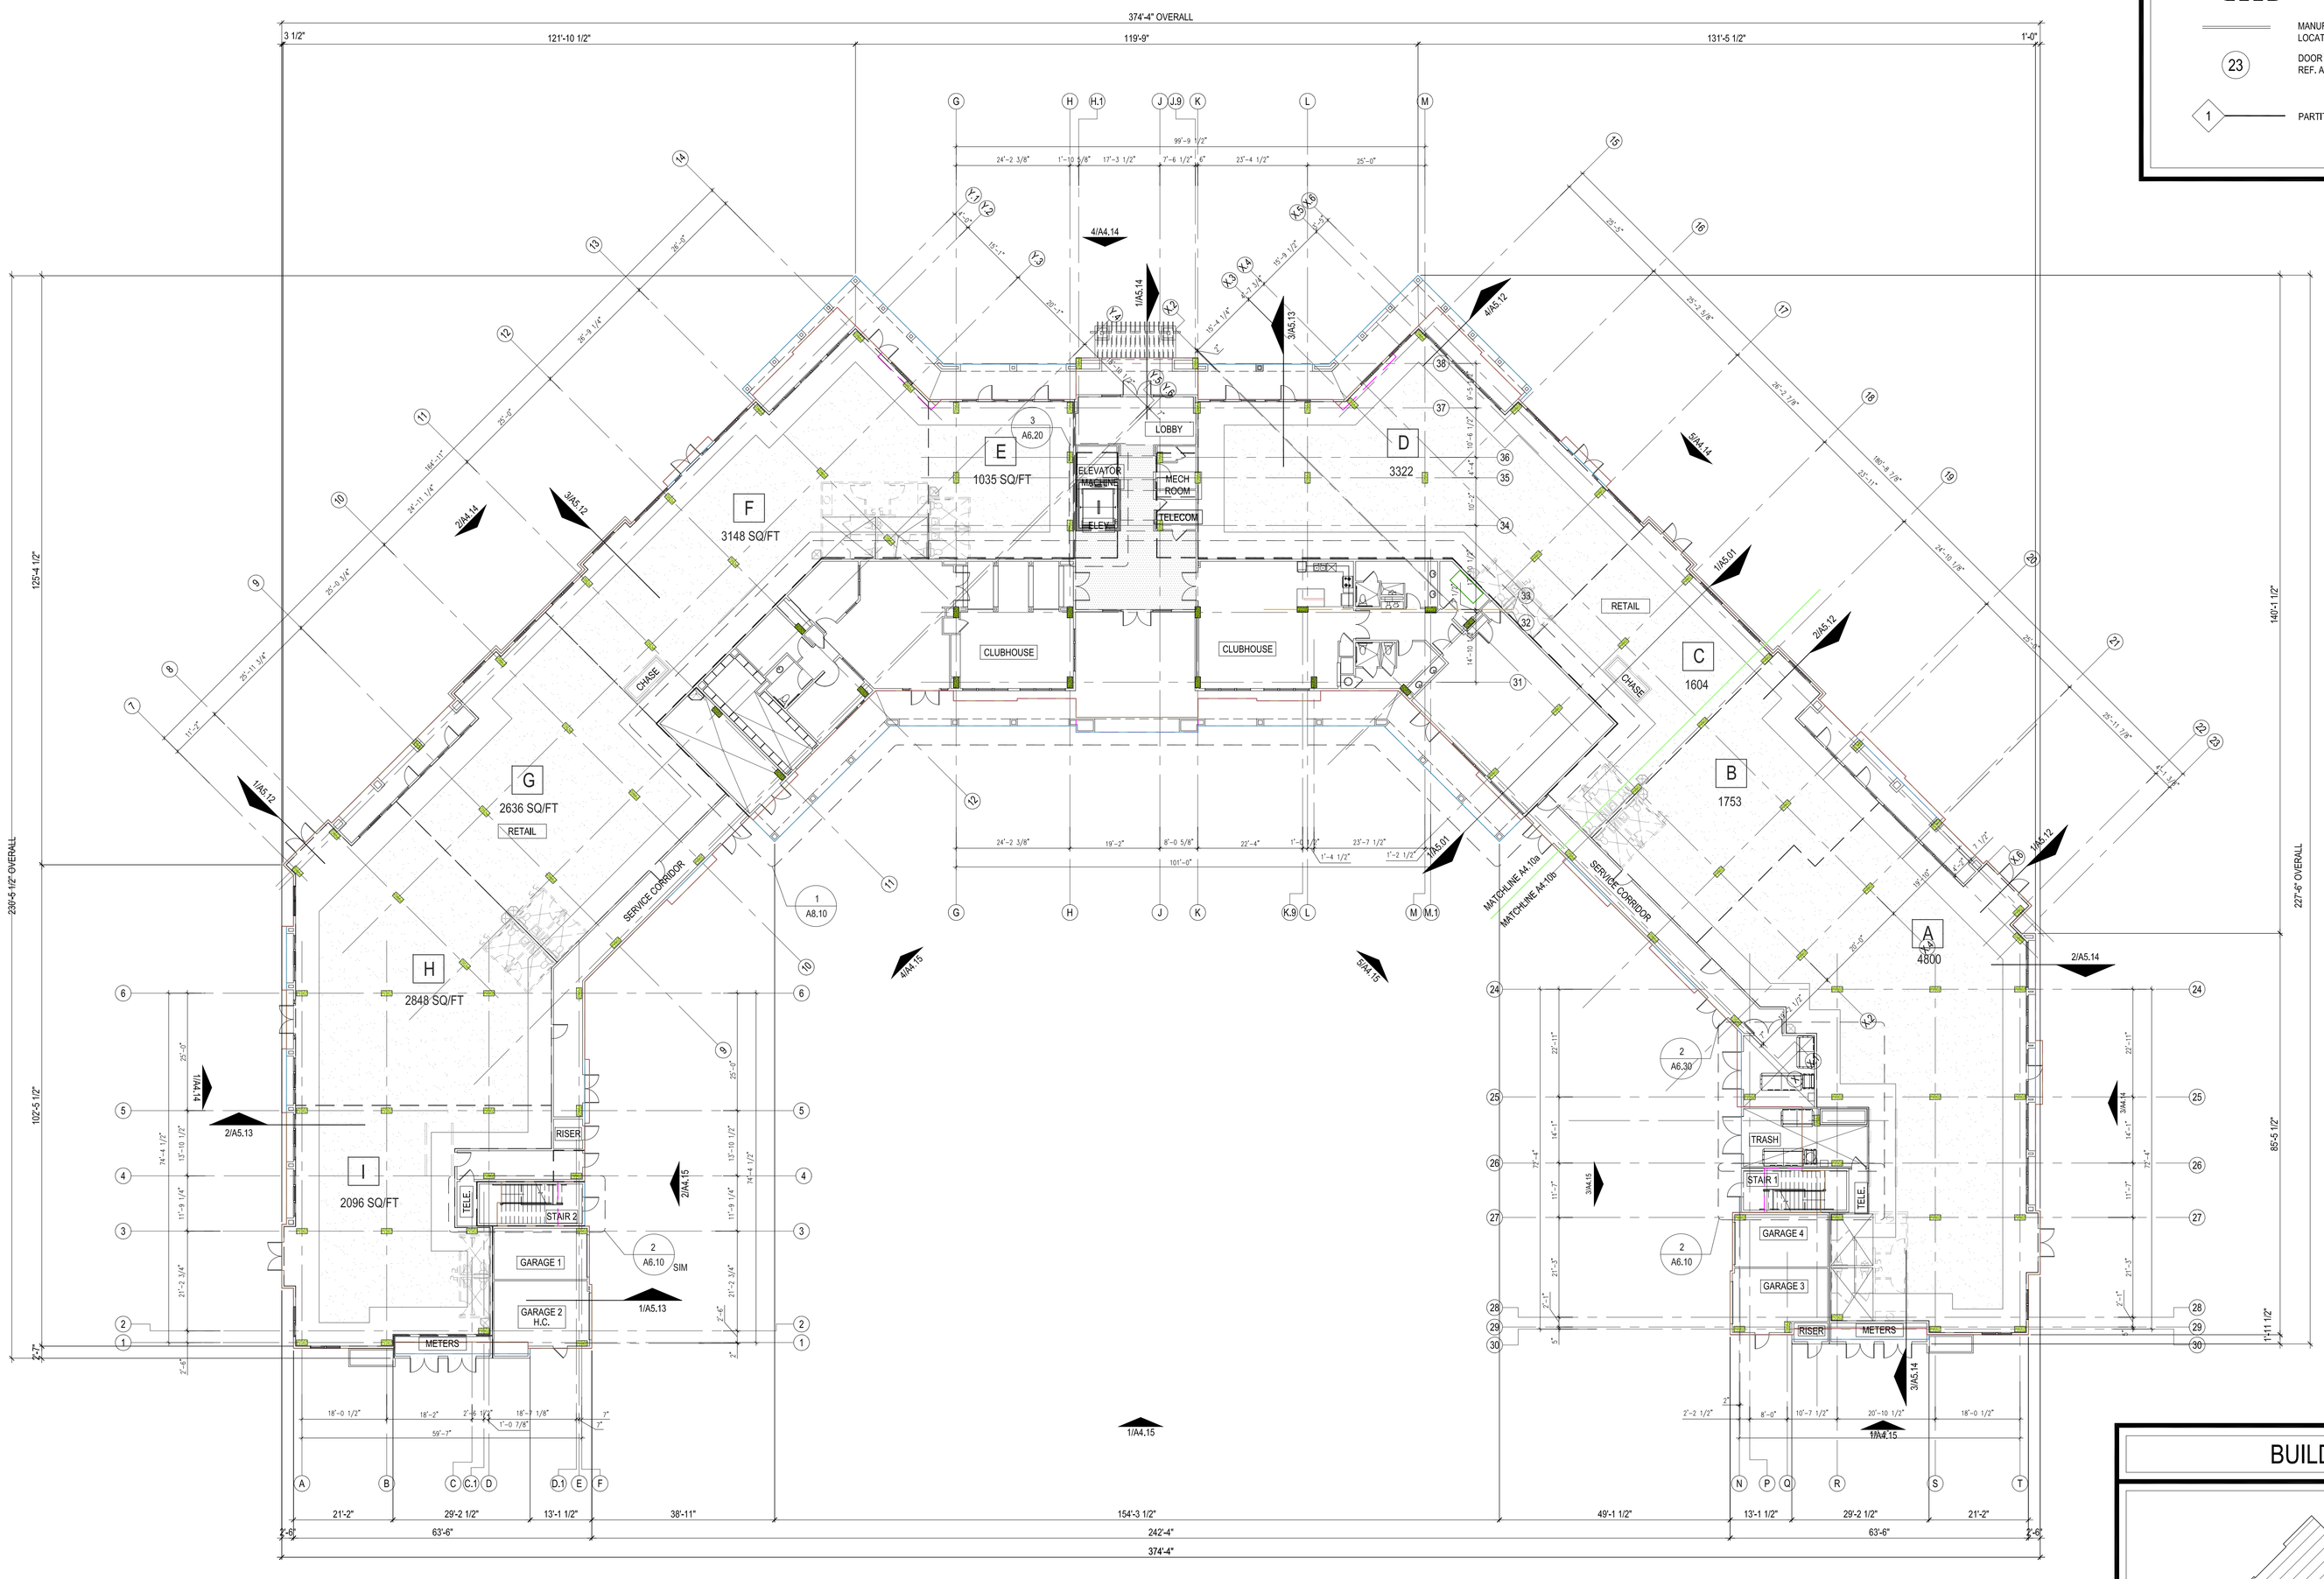

1 BUILDING 1 - FIRST FLOOR PLAN - OVERALL PLAN
SCALE: 1/16" = 1'-0"

BUILDING I - KEY PLAN

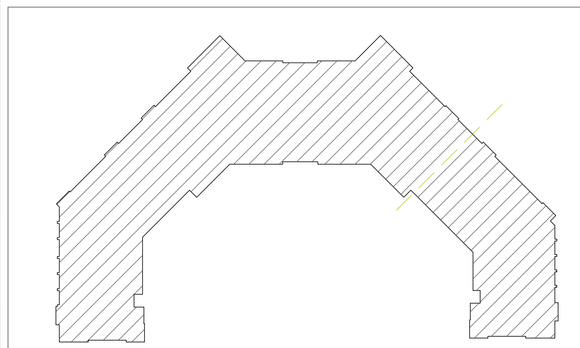

Designed by: GL
Drawn by: JLS, AW, TD, MH, YS
Architect of Record: tad
Date Plotted: 04-16-12

Issue for Pricing / Bidding:	
Issue for Permit Application:	07-20-11
Issue for Construction	

Revisions:

#	DATE	COMMENTS

© 2012 by Humphreys & Partners Architects, L.P.
All Rights Reserved

The architectural works depicted herein are the sole property of Humphreys & Partners Architects, L.P., and may not be constructed or used without its express written permission. No permission to modify or reproduce any of the architectural works, including without limitation the construction of any building, is expressed or should be implied from delivery of preliminary drawings or unsealed construction drawings. Permission to construct the building depicted in sealed construction drawings is expressly conditioned on the full and timely payment of all fees otherwise due Humphreys & Partners Architects, L.P. and, in the absence of any written agreement to the contrary, is limited to a one-time use on the site indicated on these plans.

THE HIGH GROVE APARTMENTS

BATON ROUGE, LOUISIANA
High Grove Baton Rouge, LLC.

HUMPHREYS & PARTNERS ARCHITECTS, L.L.C.
603 JULIA STREET • NEW ORLEANS, LOUISIANA 70130
(504) 717 -4700 • (504) 558 -7762 FAX
DALLAS • ORLANDO • NEW ORLEANS
IRVINE • PHOENIX
www.humphreys.com

HUD CLOSING/CONSTRUCTION SET

SHEET CONTENTS:
BLDG 1 1st FLOOR OVERALL PLAN

SHEET NO.
A4.10

10025