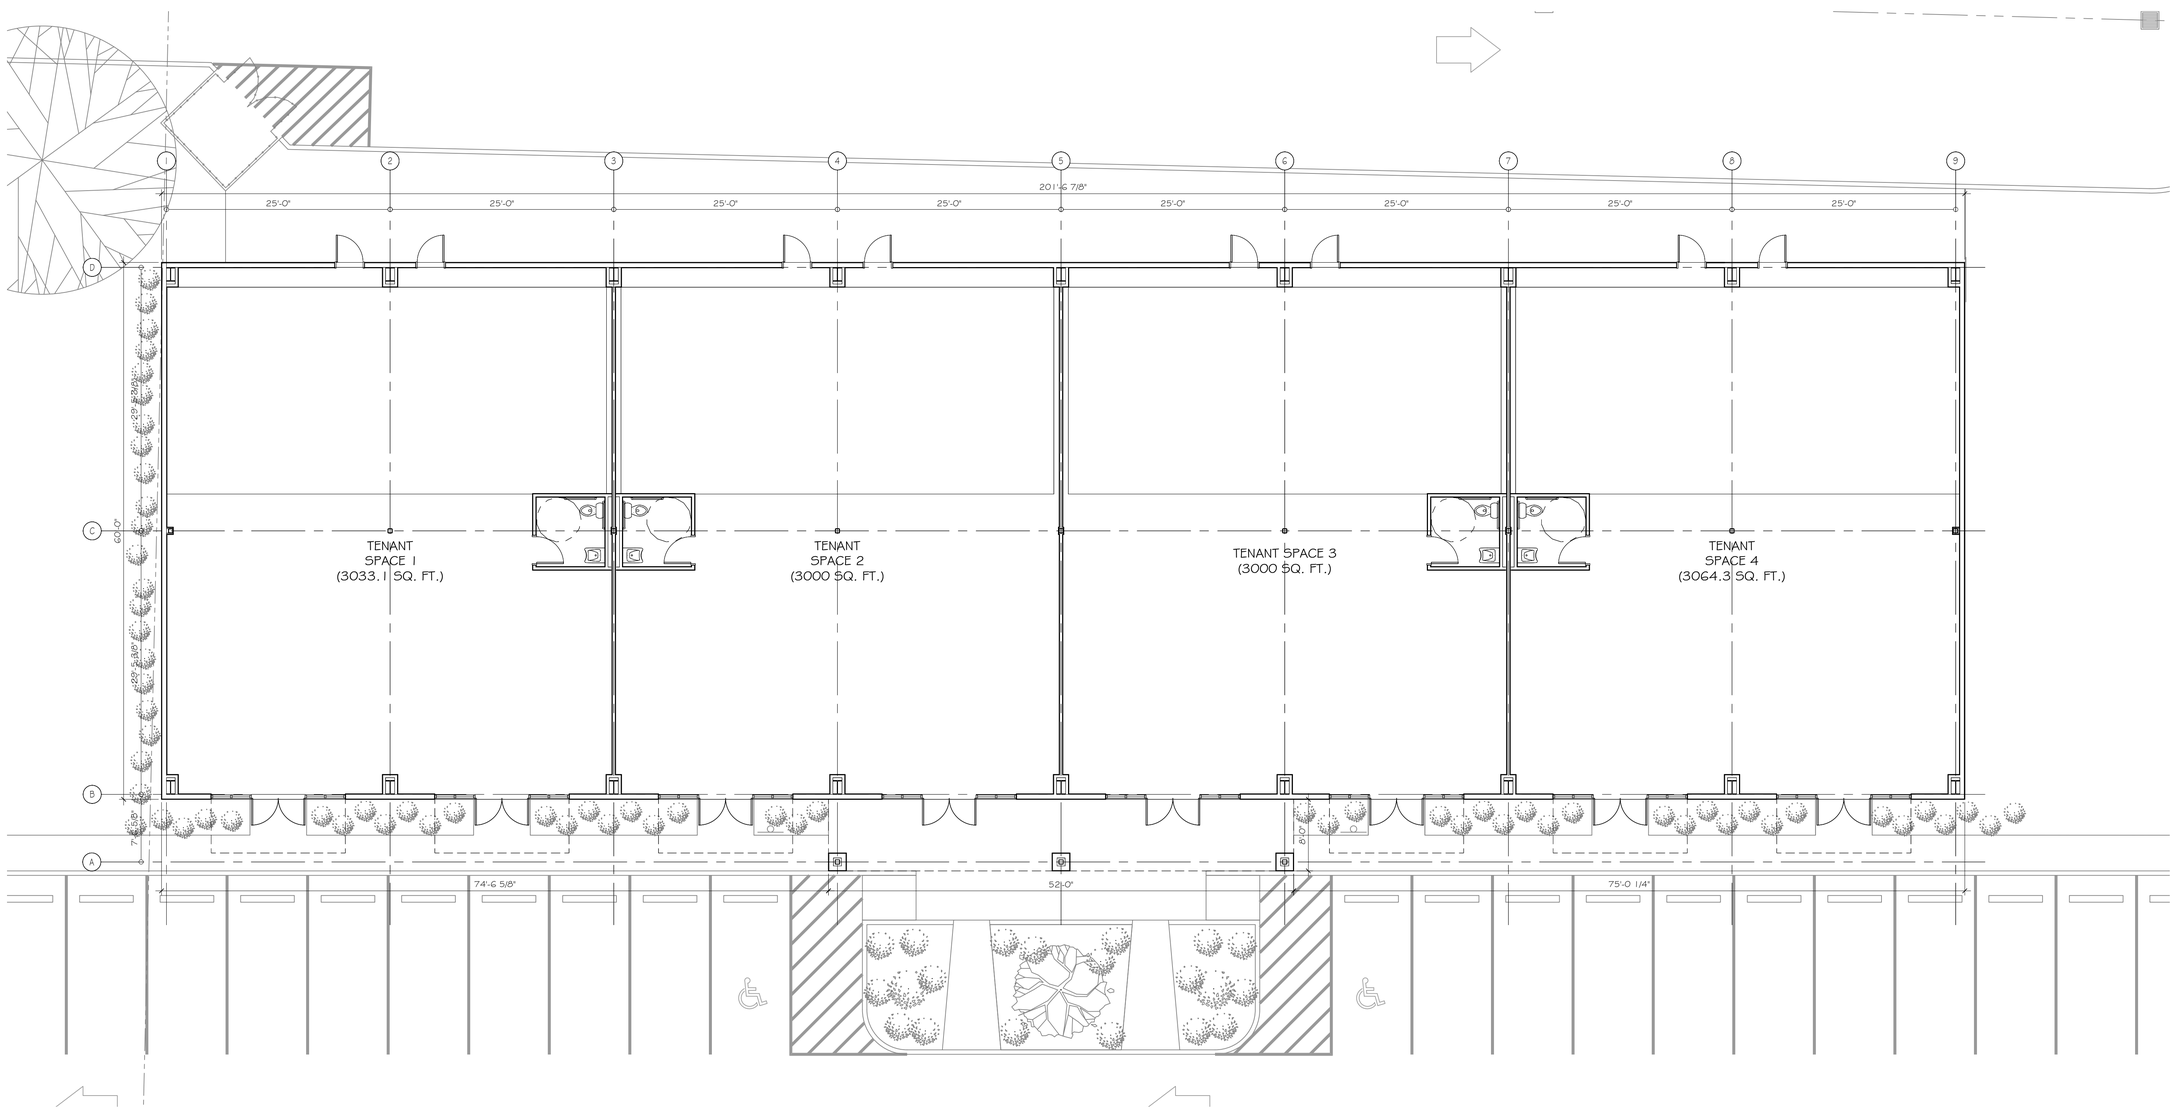

EXTERIOR ELEVATION - WEST
SCALE: 1/4" = 1'-0"

FIRST FLOOR PLAN
SCALE: 1/8" = 1'-0"

DAMMON
ENGINEERING, INC.
Architects & Engineers

CHIEF ENGINEER: EMMETT DAMMON, P.E.
CHIEF ARCHITECT: KEVIN WINCHEN, NCARB
5514 ALDERSTRAIT TRAIL
SLIDELL, LA 70458

dammoneng@bellsouth.net
dammoneng.com
PHONE: 985-649-5832
FAX: 985-641-5950

EUGENE HOTARD
LUCILLE ST.

SLIDELL, LA 70458

JOB No: 2179
DATE: 7-22-2013
DRAWN BY: BSN
CHECKED BY: BSN

The above drawings and specifications, designs and arrangements contained herein, and all rights in connection therewith, are the property of Dammon Engineering, Inc. and are not to be reproduced or used, in whole or in part, without prior written consent of Dammon Engineering, Inc. Dammon Engineering, Inc. retains all rights in connection therewith. Dammon Engineering, Inc. assumes no responsibility for any deviations from the drawings or specifications not constructed in accordance with the above restrictions.

REVISIONS

#	DESCRIPTION	DATE

ARCH
FLOOR
PLAN

SHEET No: 00 of 00X

A1