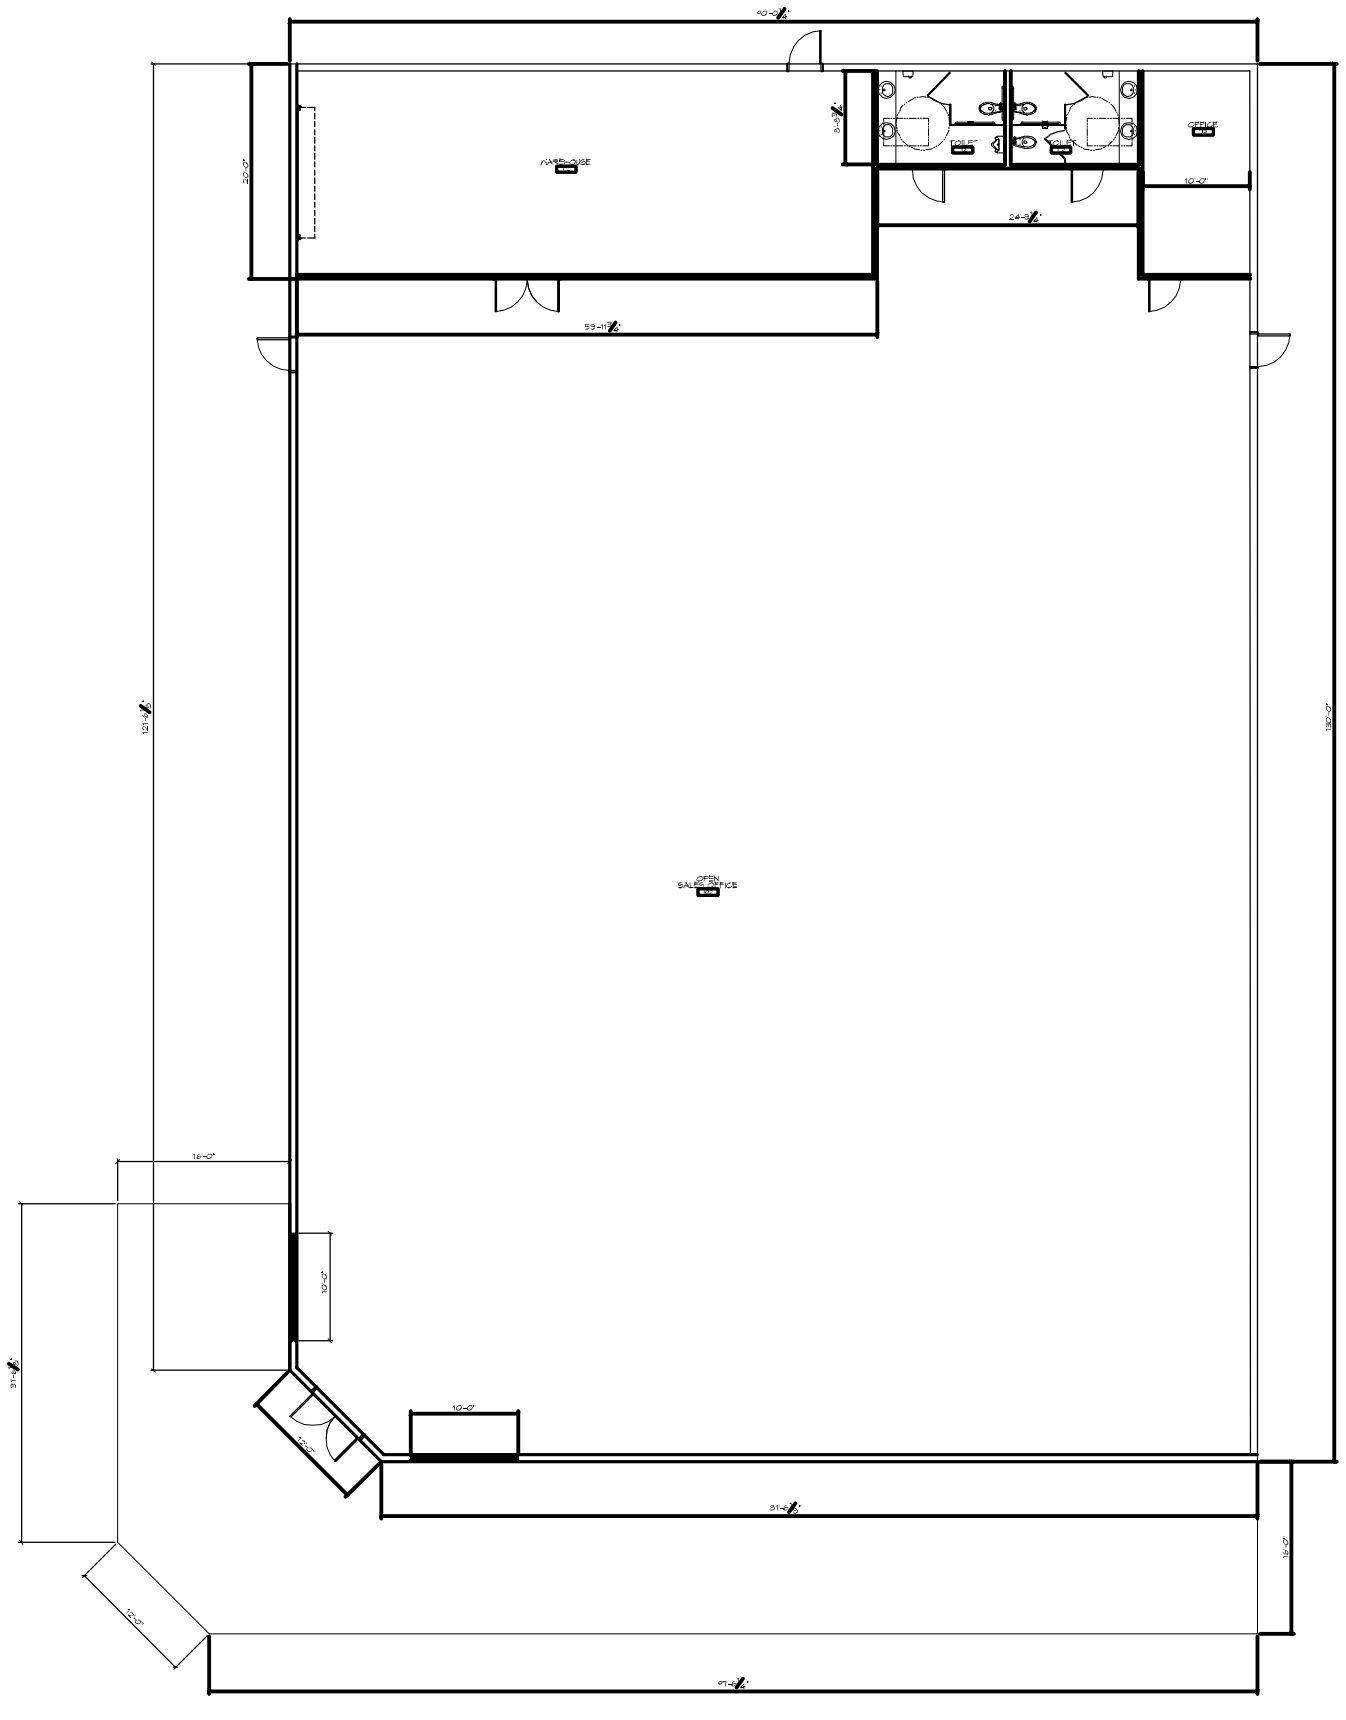

1 ARCHITECTURAL FLOOR PLAN
SCALE: 1/8" = 1'-0"

NEW BLDG
12,000 SQ. FT.

9,965 SQ.FT.
CONDITIONED
SPACE

2,035 SQ.FT.
COVERED
PORCH
AREA

DAMMON ENGINEERING, INC.
Architects & Engineers
www.dammonengineering.com
dammoneng@bellsouth.net
PH: 985.649.5832
F: 985.641.9950
Chief Architect: Kevin J. Kinchen, NCARB
Chief Engineer: Brian Mistich, PE
504 Old Spanish Trail
Slidell, LA 70458

#	DESCRIPTION	DATE
	REVISIONS	

SEAL:

NEW OFFICES:
ACE
SLIDELL, LOUISIANA

JOB No: 2158
DATE: 01.17.2014
DRAWN BY: CMD
CHECKED BY: KJK

THESE PLANS AND SPECIFICATIONS ARE COPYRIGHTED AND ONLY FOR USE ON THE SPECIFIED PROJECT. THEY SHALL NOT BE USED IN WHOLE OR IN PART FOR ANY OTHER PROJECT WITHOUT THE WRITTEN AUTHORIZATION OF DAMMON ENGINEERING, INC. ANY UNAUTHORIZED USE OF THESE PLANS AND SPECIFICATIONS WILL BE AT THE SOLE RISK AND RESPONSIBILITY OF THE USER.

SHEET TITLE:
ARCHITECTURAL FLOOR PLAN

DRAWING NUMBER:
A1

SHEET No: 02 of 05