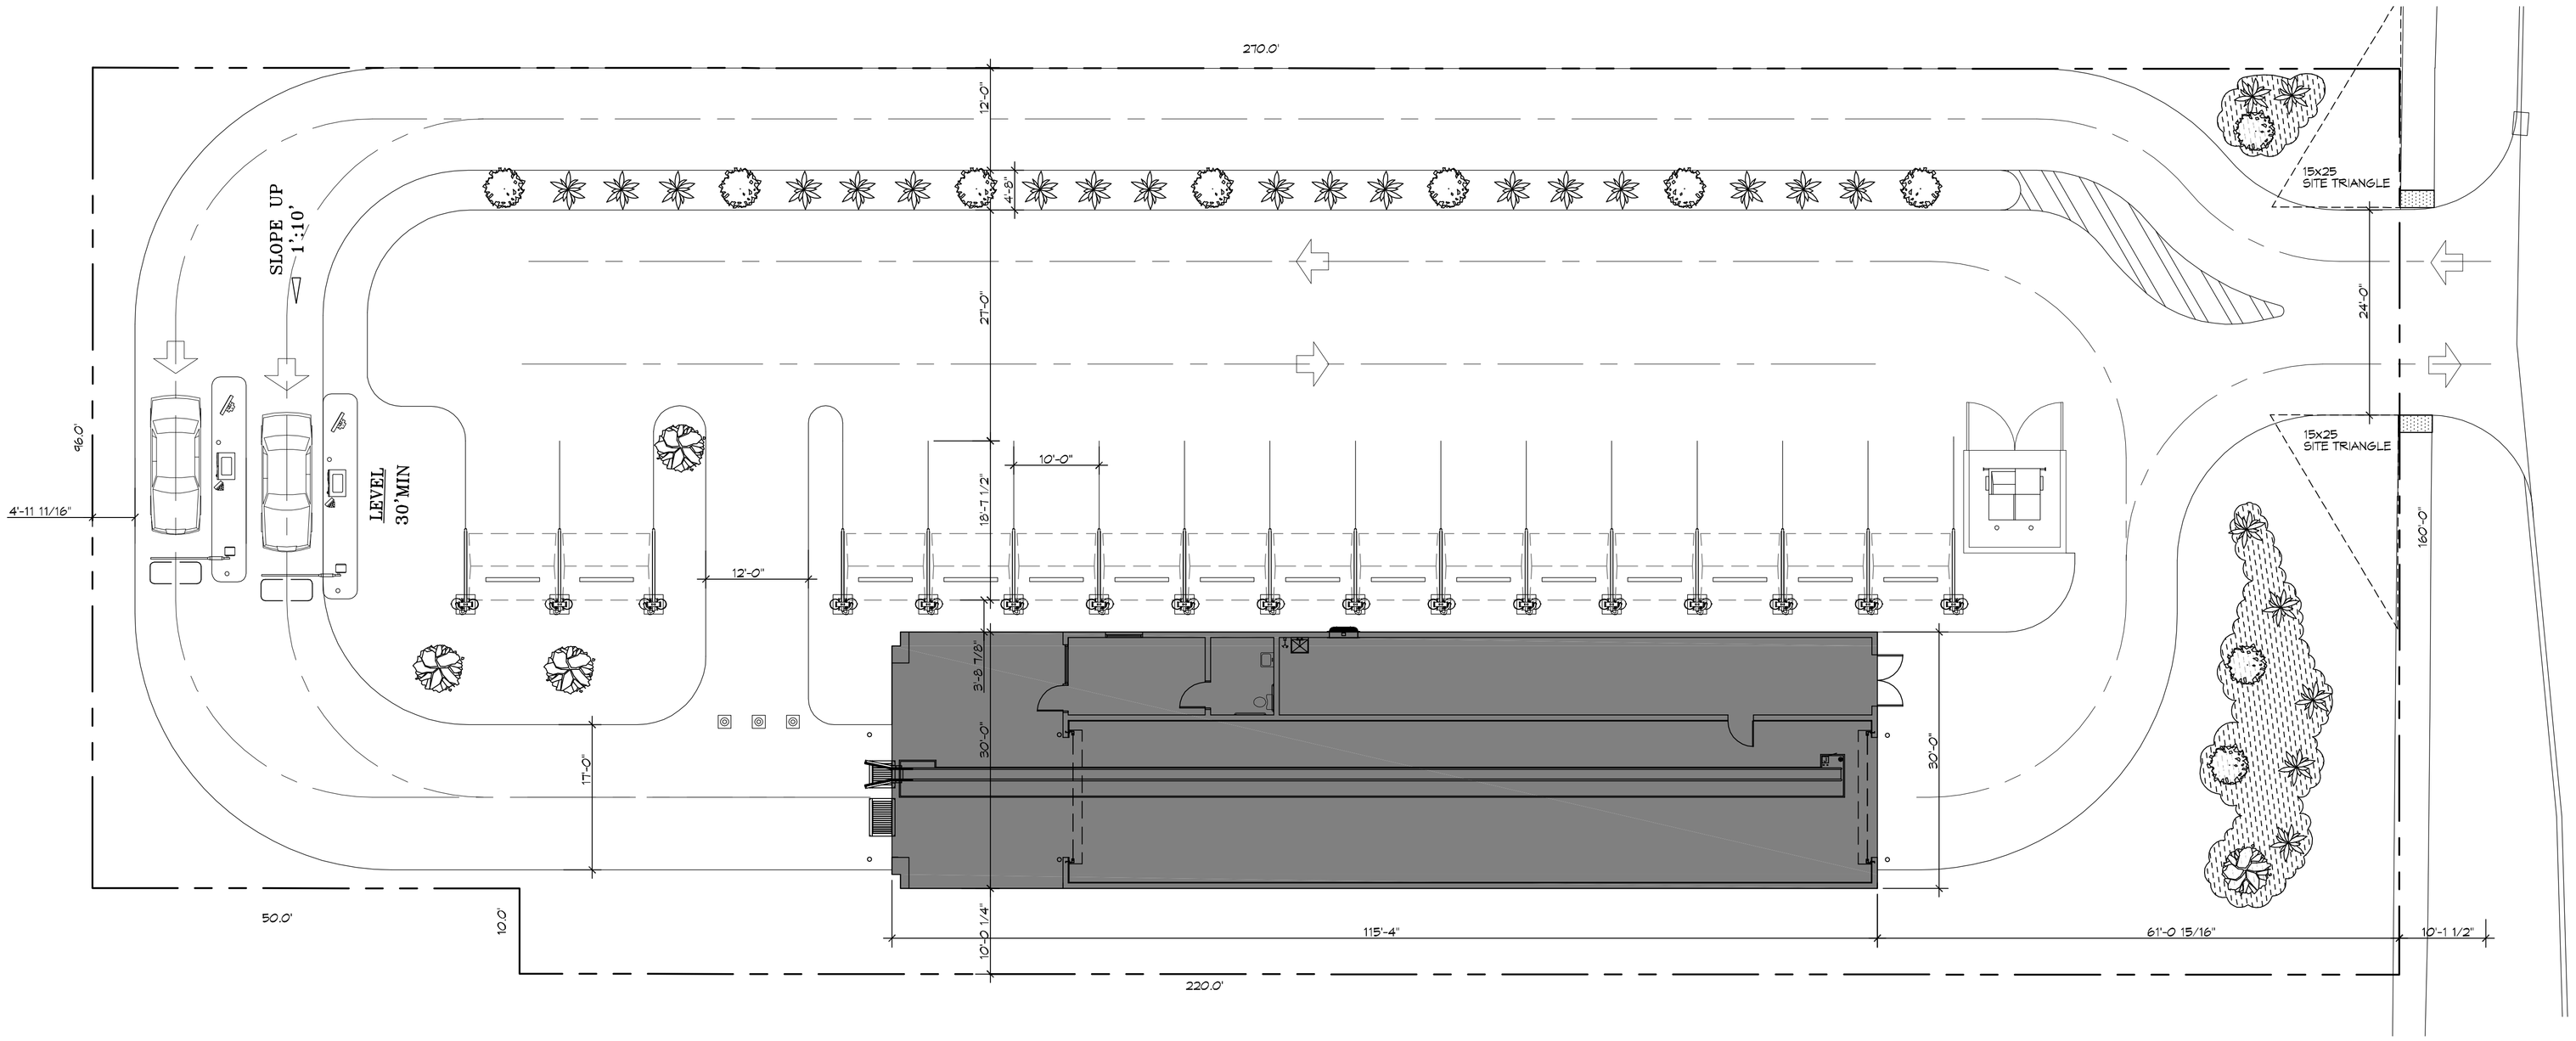

A SITE PLAN

SCALE: 3/32"=1'-0"

DAMMON ENGINEERING, INC.
LOUISIANA & MISSISSIPPI

www.dammonengineering.com
info@dammonengineering.com
PH: 985.649.5832

Chief Engineer: Brian Mistich, PE
554 Old Spanish Trail
Slidell, LA 70458

#	DESCRIPTION	DATE

REVISIONS

SEAL:

BRIAN A. MISTICH
LICENSED PROFESSIONAL ENGINEER
20971
STATE OF MISSISSIPPI

CARWASH

CLARKS CARWASH

924 AZALEA DRIVE
PASCAGOULA, MS. 39567

JOB No:	2326	DATE:	07/10/2017
DRAWN BY:	CKD	CHECKED BY:	CKD

The owner's drawings and specifications, original and other representations thereto or thereof, including but not limited to, the plans, specifications, designs, drawings, and reports prepared by the Engineer, are and shall remain the property of Dammon Engineering, Inc. and shall not be used by the owner or others for any purpose other than the specific project for which they were prepared and delivered. Reproduction, publication or any other use of the Engineer's drawings and specifications, in whole or in part, without the written permission of Dammon Engineering, Inc. is prohibited.

SHEET TITLE:
SITE PLAN

DRAWING NUMBER:

C100

SHEET No: 2 of 8